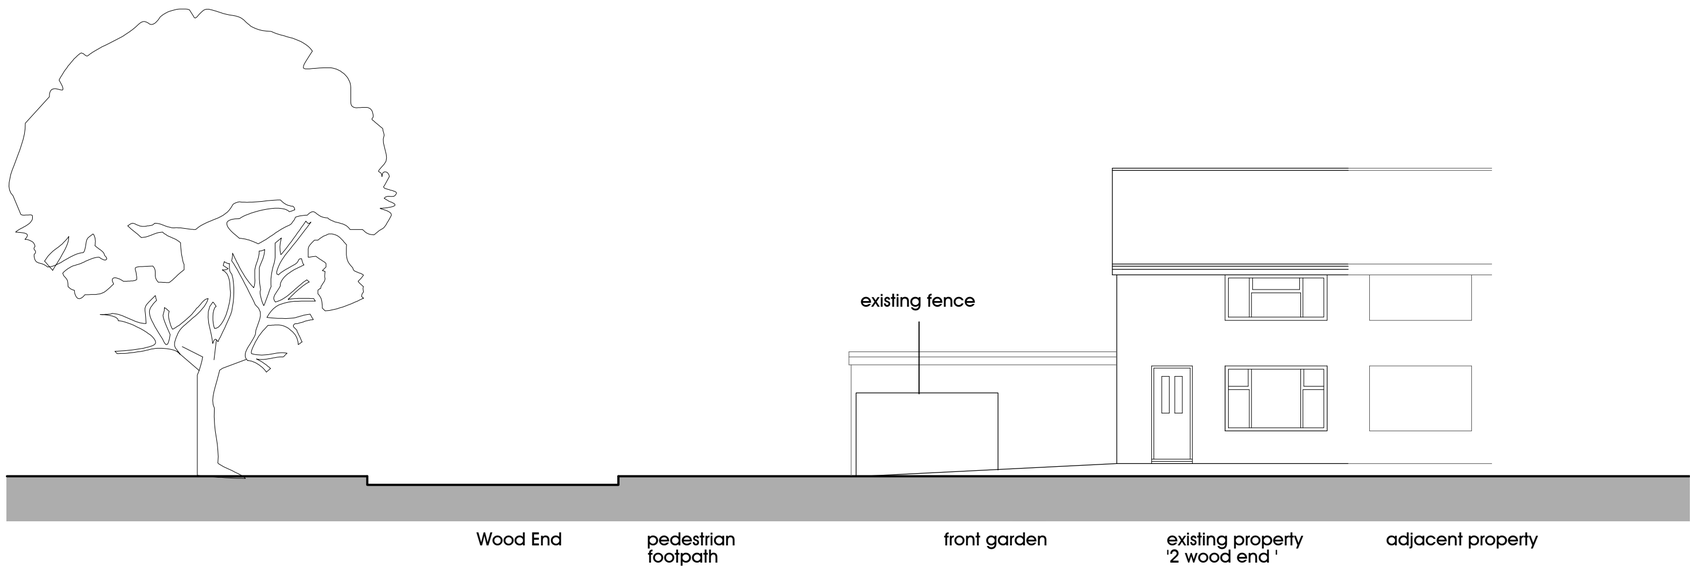

south street scene elevation



west street scene elevation

0 1 2 5 10m

Project: 2, Wood End, Horsham, West Sussex
Drawing: existing elevations
drg no: 1728/p03

Date: march 2024
Scale: 1:100 @ A2
drn: drd / chkd: rd / appd: rd