

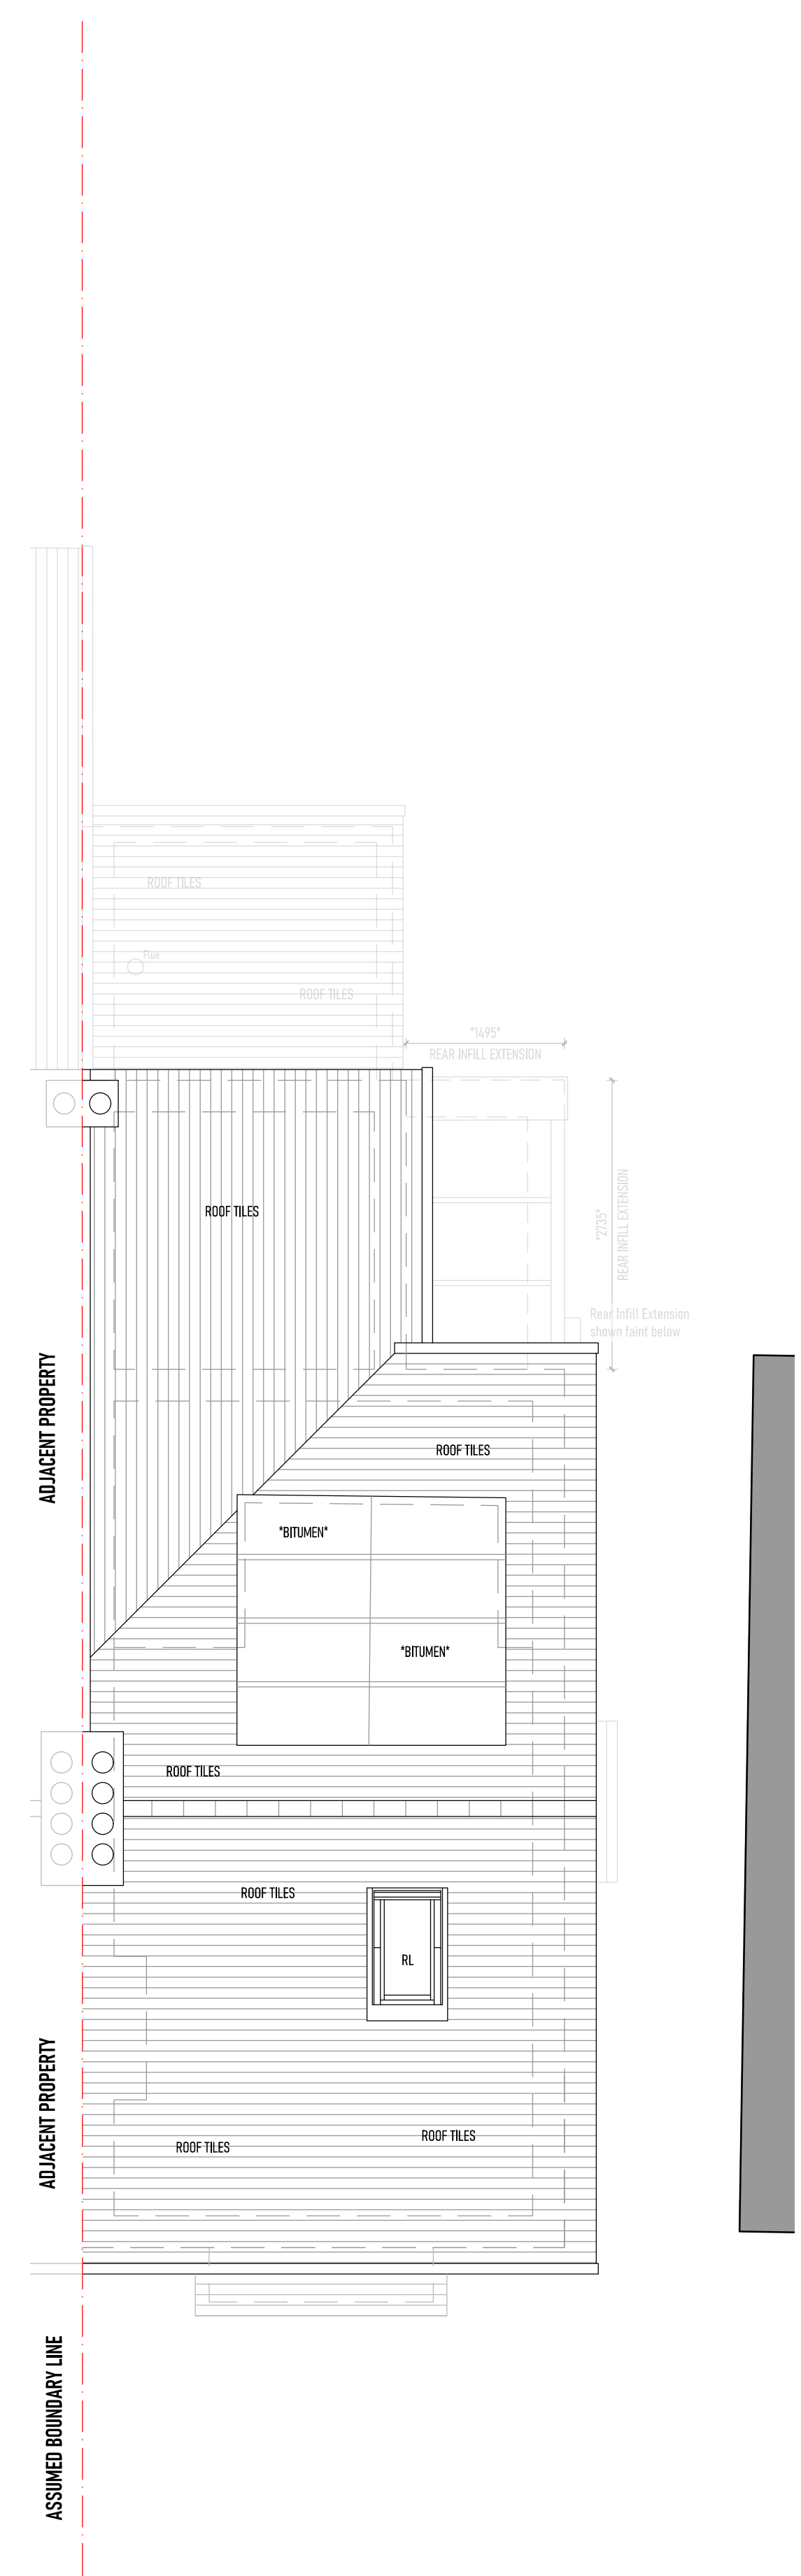
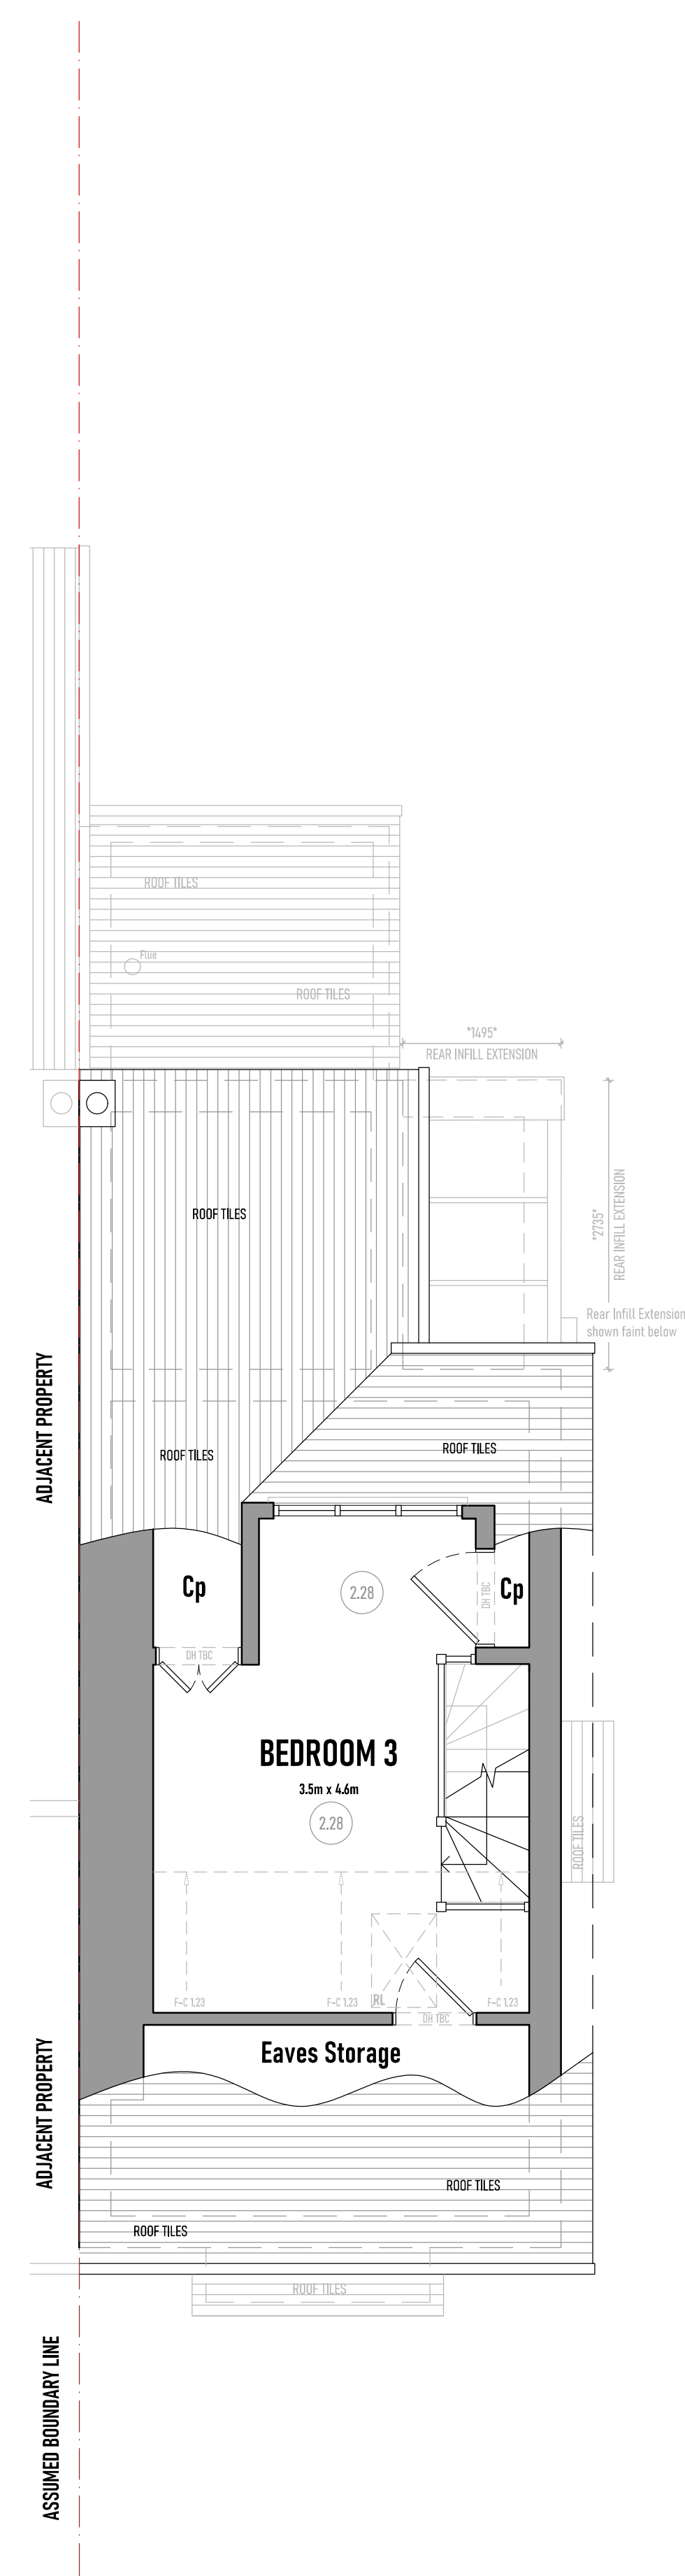


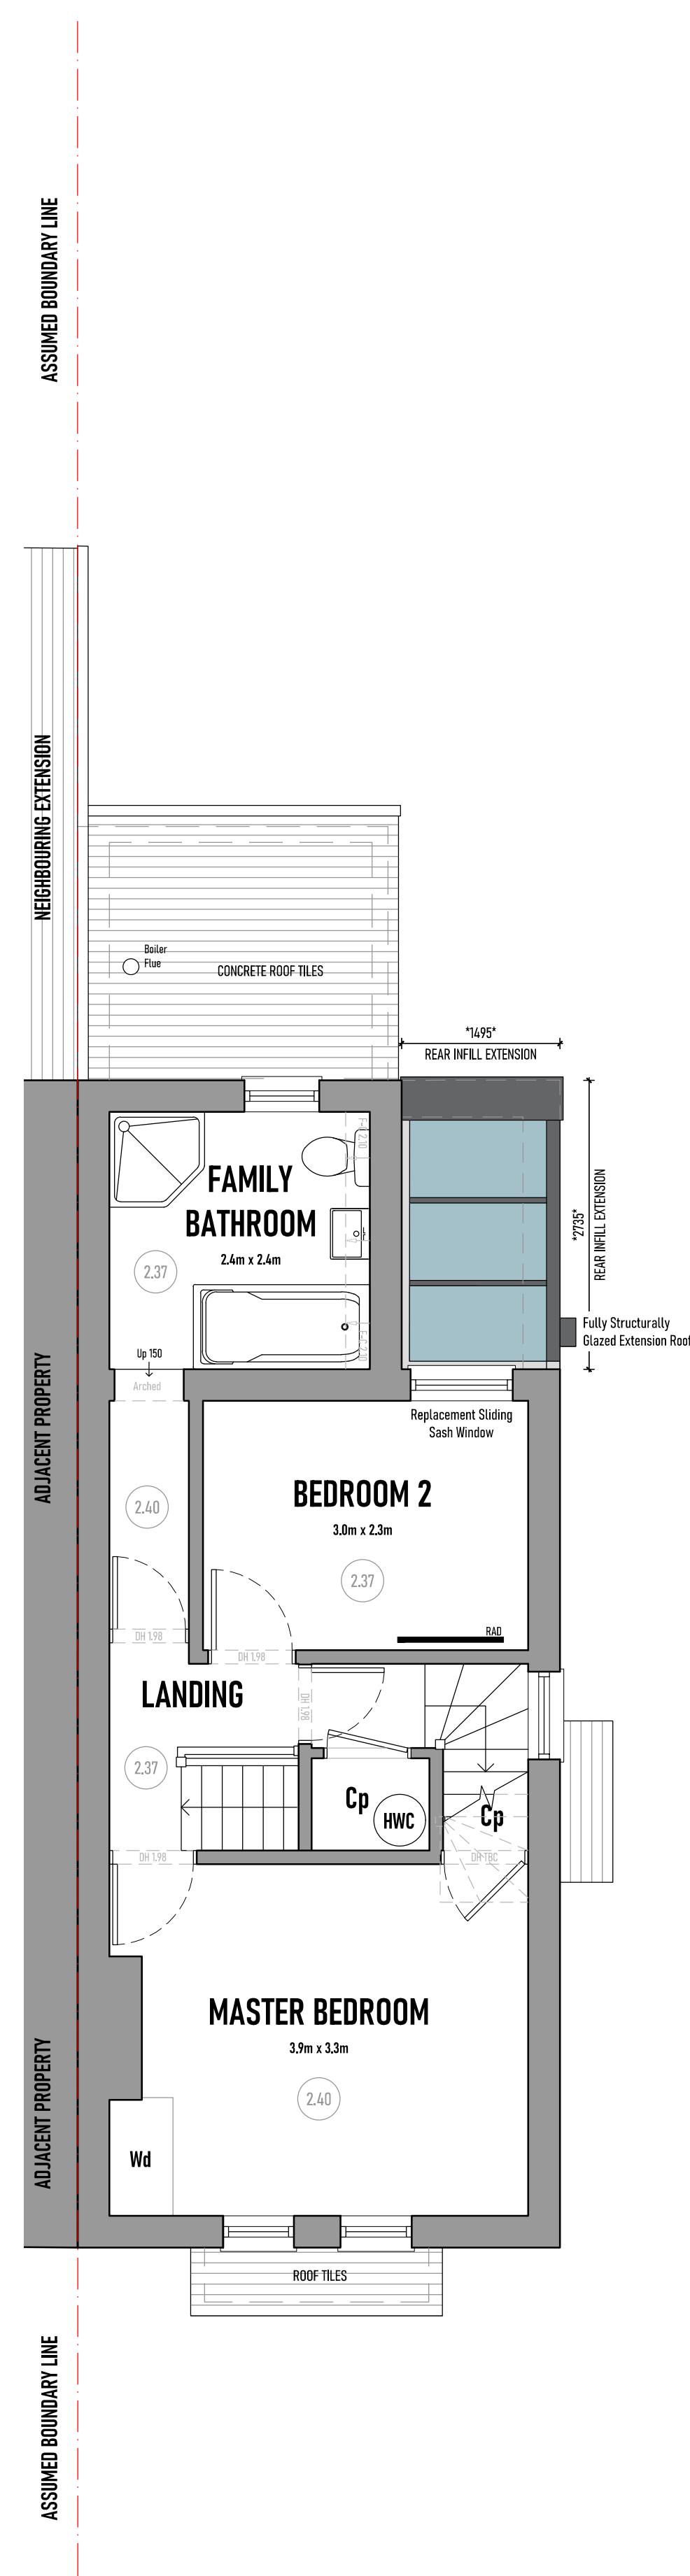

SCALE BAR 1:50

REV	Date	Comments
-	23.06.26	Planning Application

By
LG

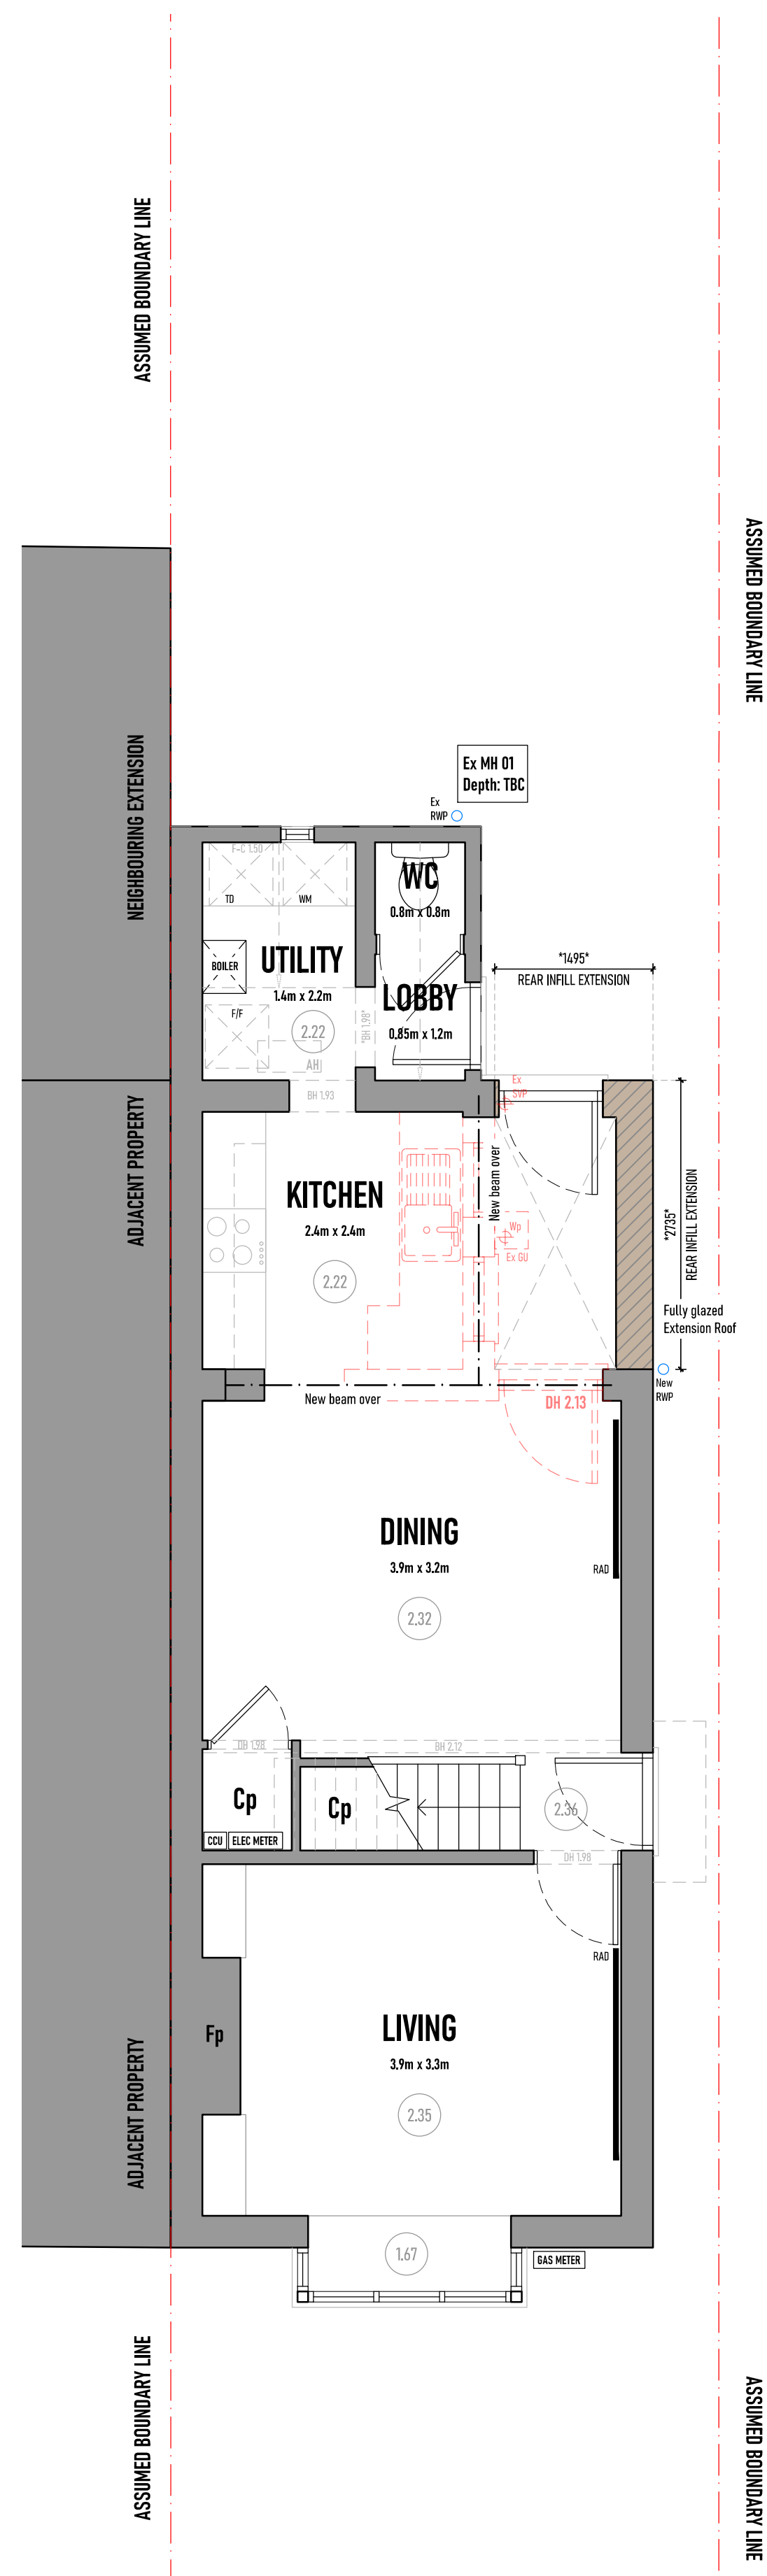

GENERAL NOTE:
SETTING OUT TO BE AGREED ON SITE WITH THE PROJECT SUPERVISOR.
ALL DIMENSIONS TO BE CHECKED ON SITE BY THE PRINCIPAL
CONTRACTOR, ANY DISCREPANCIES TO BE REPORTED TO THE PROJECT
SUPERVISOR IMMEDIATELY.

Planning Drawings

Proposed General Arrangement (GA) Plans

Drawn by: LG
Scale: 1:50 @ A1

Checked by: //

Date: June 2026

17 Purton
Road

Ms Frances Priestley
17 Purton Road, Horsham,
West Sussex, RH12 2HB

26-026
011



LG Architectural Services
33 Poynes Road
Horley
RH6 8LS
07803 821119