



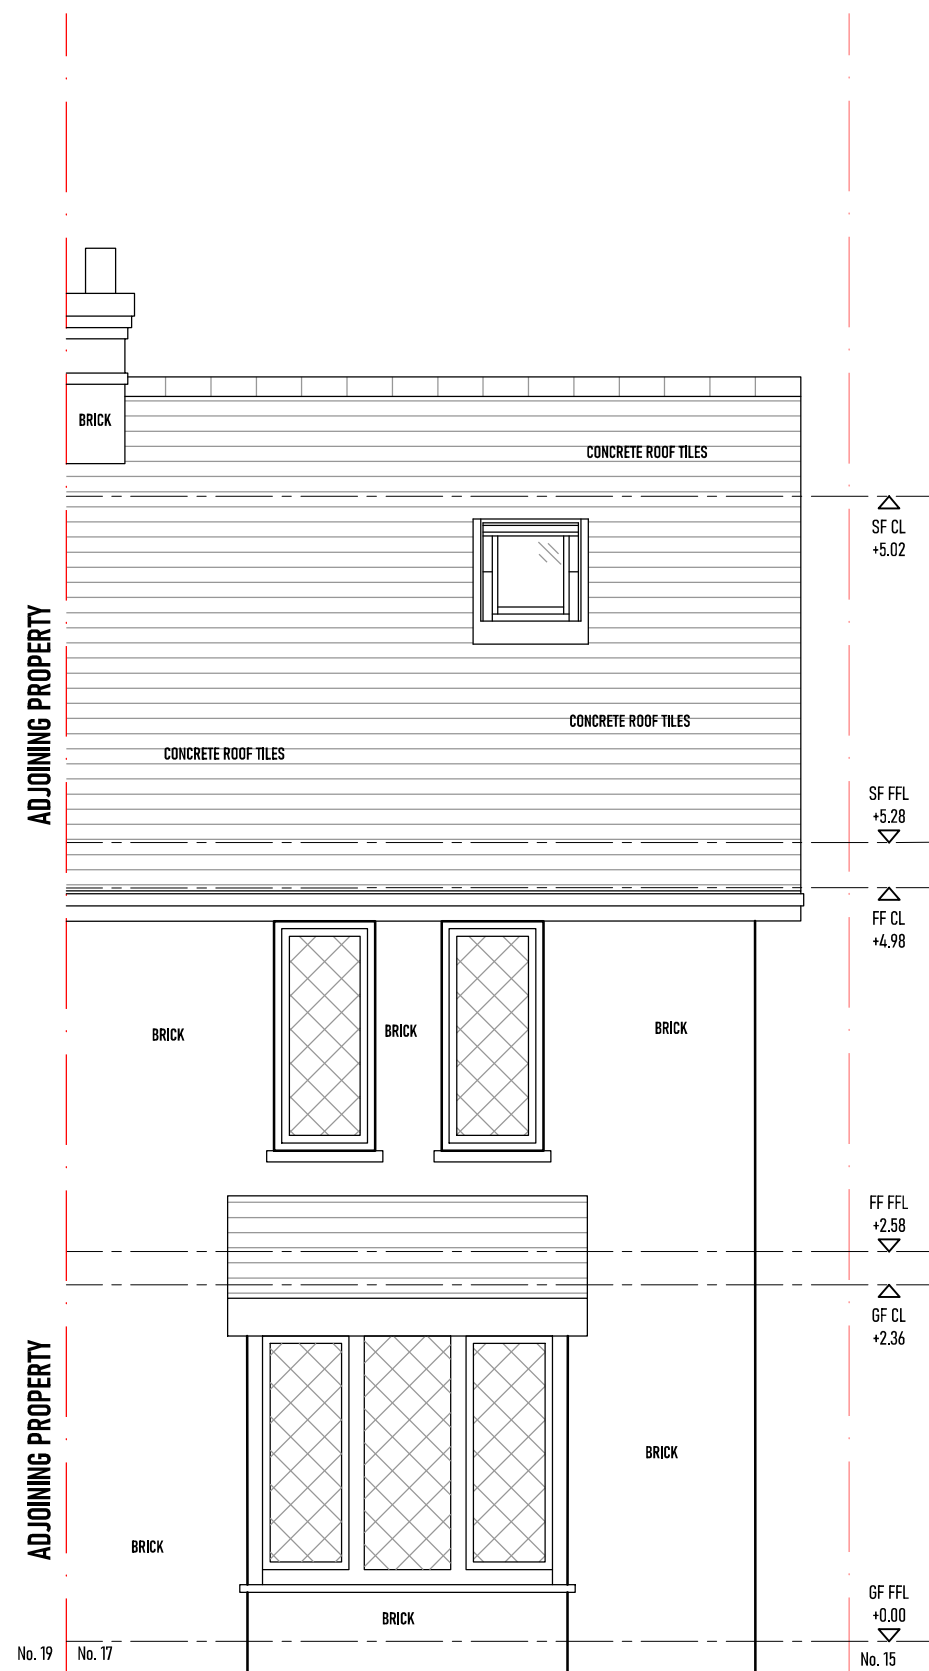

WEST (FRONT) ELEVATION
As Proposed (1:50) *No Change*

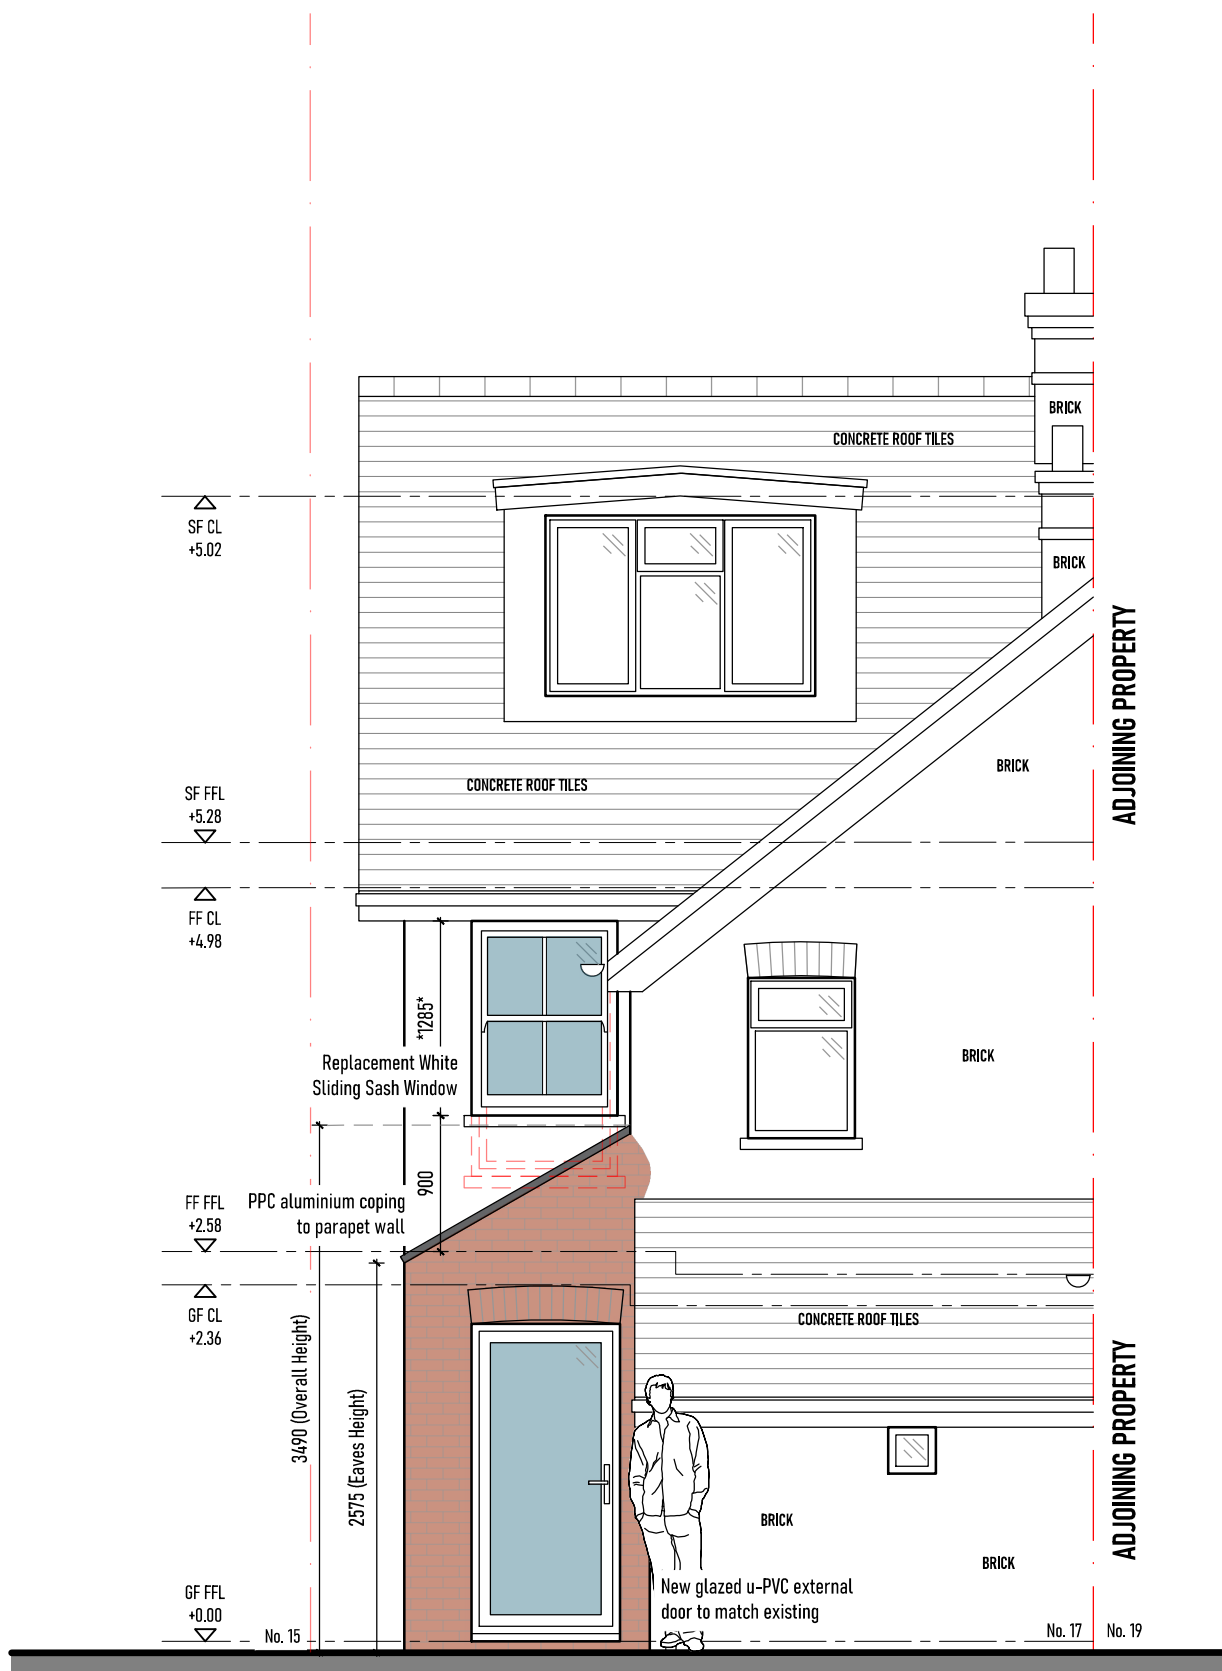

EAST (REAR) ELEVATION
As Proposed (1:50)



SOUTH (FLANK) ELEVATION
As Proposed (1:50)