

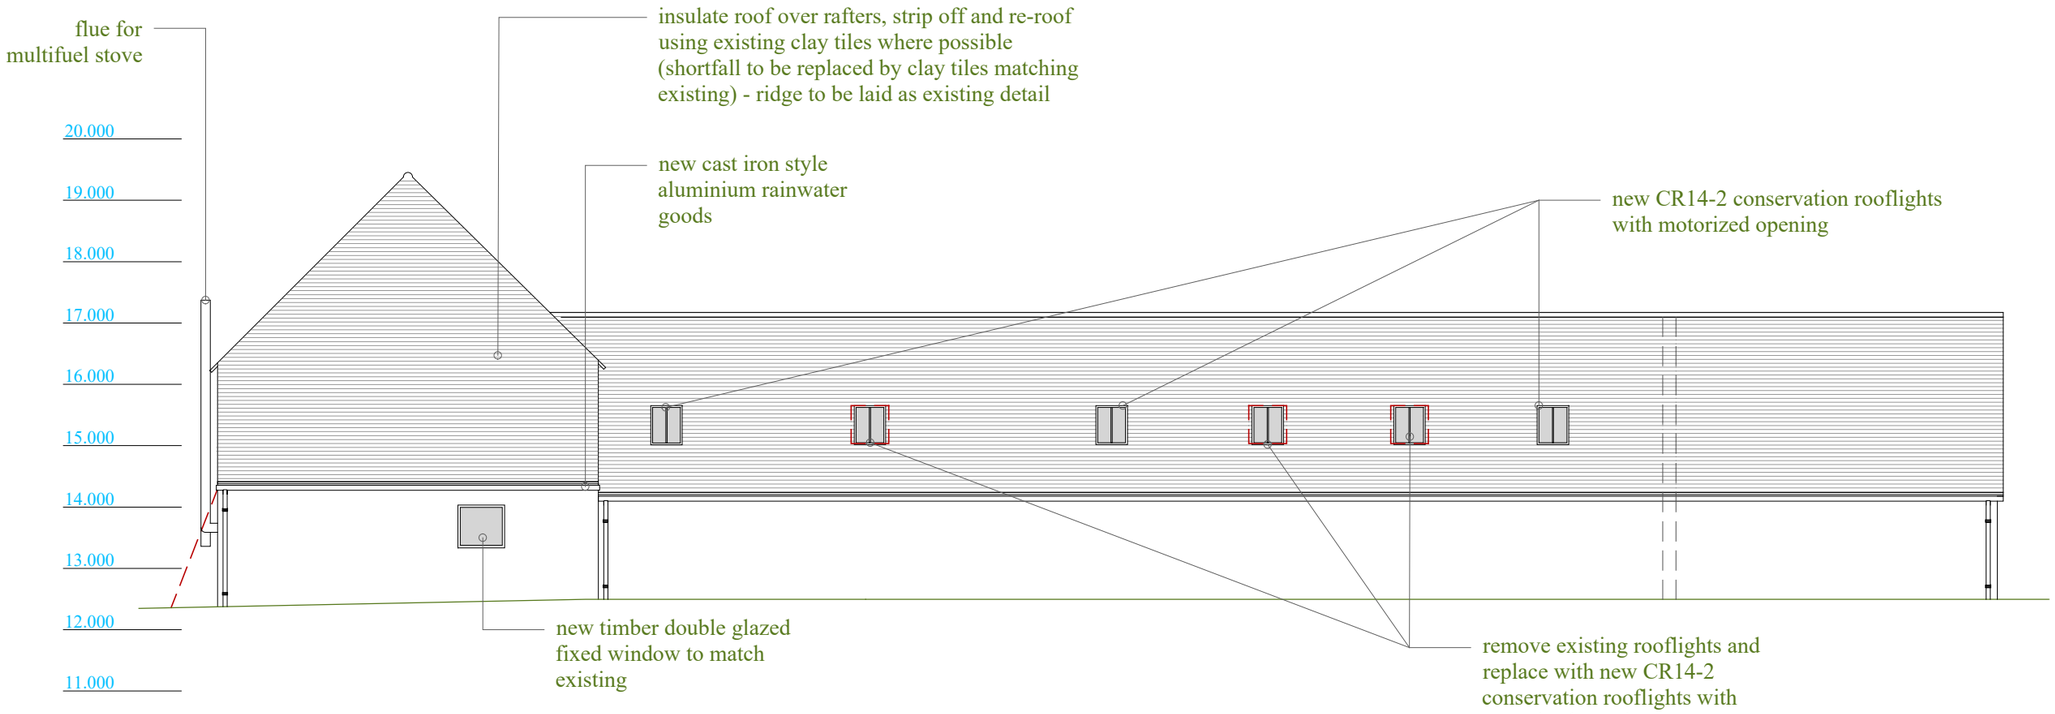


West
1:100 | PROPOSED

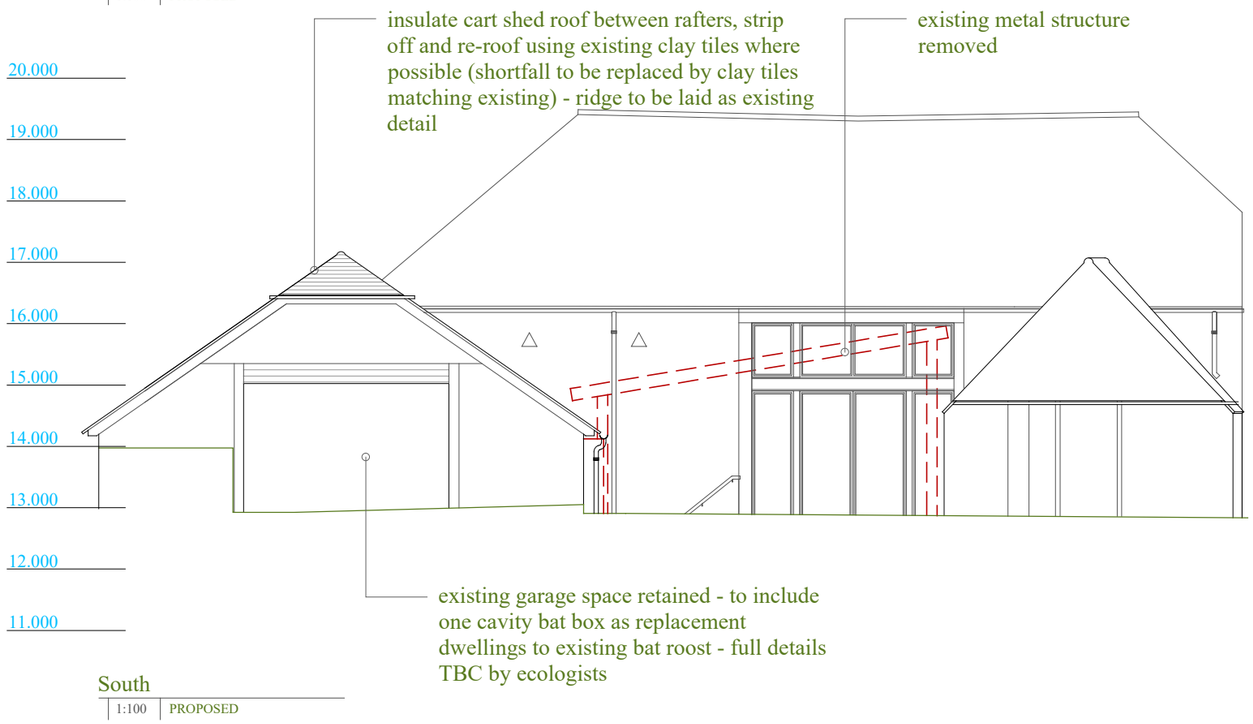

South
1:100 | PROPOSED

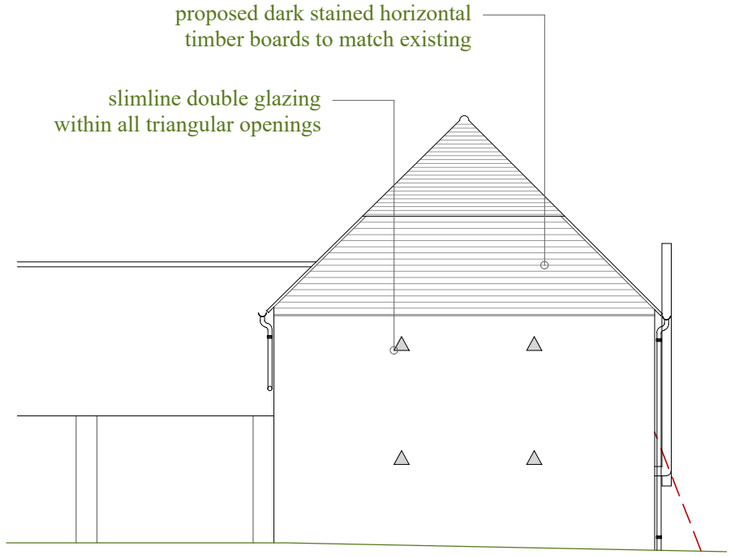

East
1:100 | PROPOSED

Copyright:
This drawing is the copyright Manorwood Construction Ltd.

Planning/Statutory Use:
This drawing may be used by the Local Planning Authority for planning and statutory purposes as permitted by law and is issued for planning purposes only.

Scale & Dimensions:
Drawn to the stated scale at the original sheet size. If reproduced at any other size, the scale may be incorrect. Figured dimensions take precedence. Not for construction, fabrication or setting out. All dimensions and site conditions to be checked on site before works commence.

CDM 2015:
This drawing contains only information appropriate to its planning status. Manorwood accepts only duties expressly agreed in writing. Where no Principal Designer is appointed, client duties apply in accordance with CDM 2015

MANORWOOD
building on tradition

Suite 114
26 The Hornet
Chichester
West Sussex
PO19 7BB

tel: 01243 201 102
email: enquiries@manorwood.co.uk
web: www.manorwood.co.uk

Address

Brighthams Farm, Bines Road
Partridge Green RH13 8EQ

Job No.	2503BR
Submission	PLANNING
Scale @ A3	1:100
Drawing No.	2503BR_202
Drawn By	JW
Checked By	BK
Drawn On	03.11.2026
Issued On	03.11.2026
Phase	Proposed
Drawing	Elevations
Revision No.	

1m @ 1:
50
100
200
500
1250