
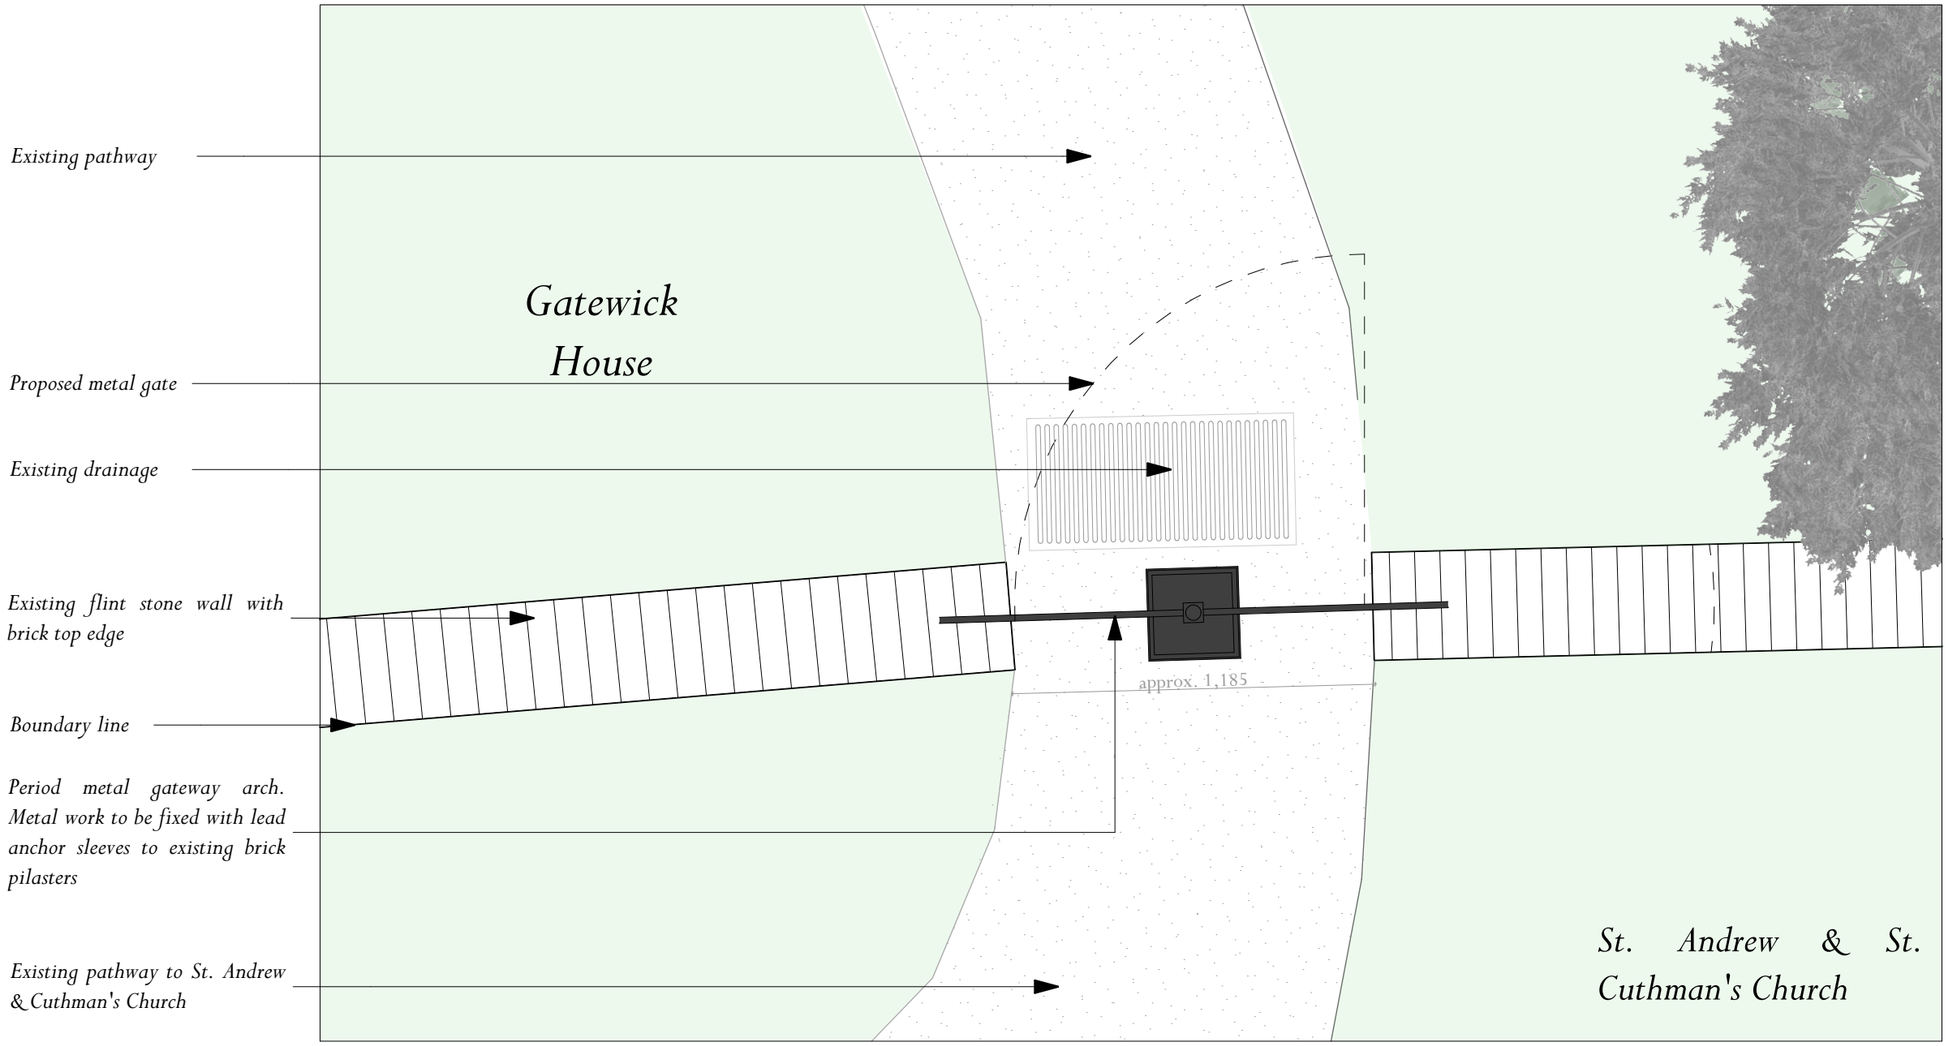


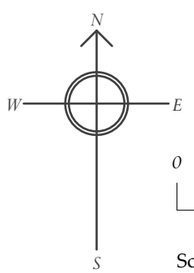

0 1 2m

Scale 1:20

Gate 3B (Gatewick Meadow Gate to North Graveyard of St. Andrew & St. Cuthman's Church) Proposed Plan

Gatewick House, Steyning

Scale:1:20 @ A3
Drawing Number: 6506- PL 22 Rev | October 2024| Drawn By: SP

ADAM ARCHITECTURE
www.adamarchitecture.com contact@adamarchitecture.com