

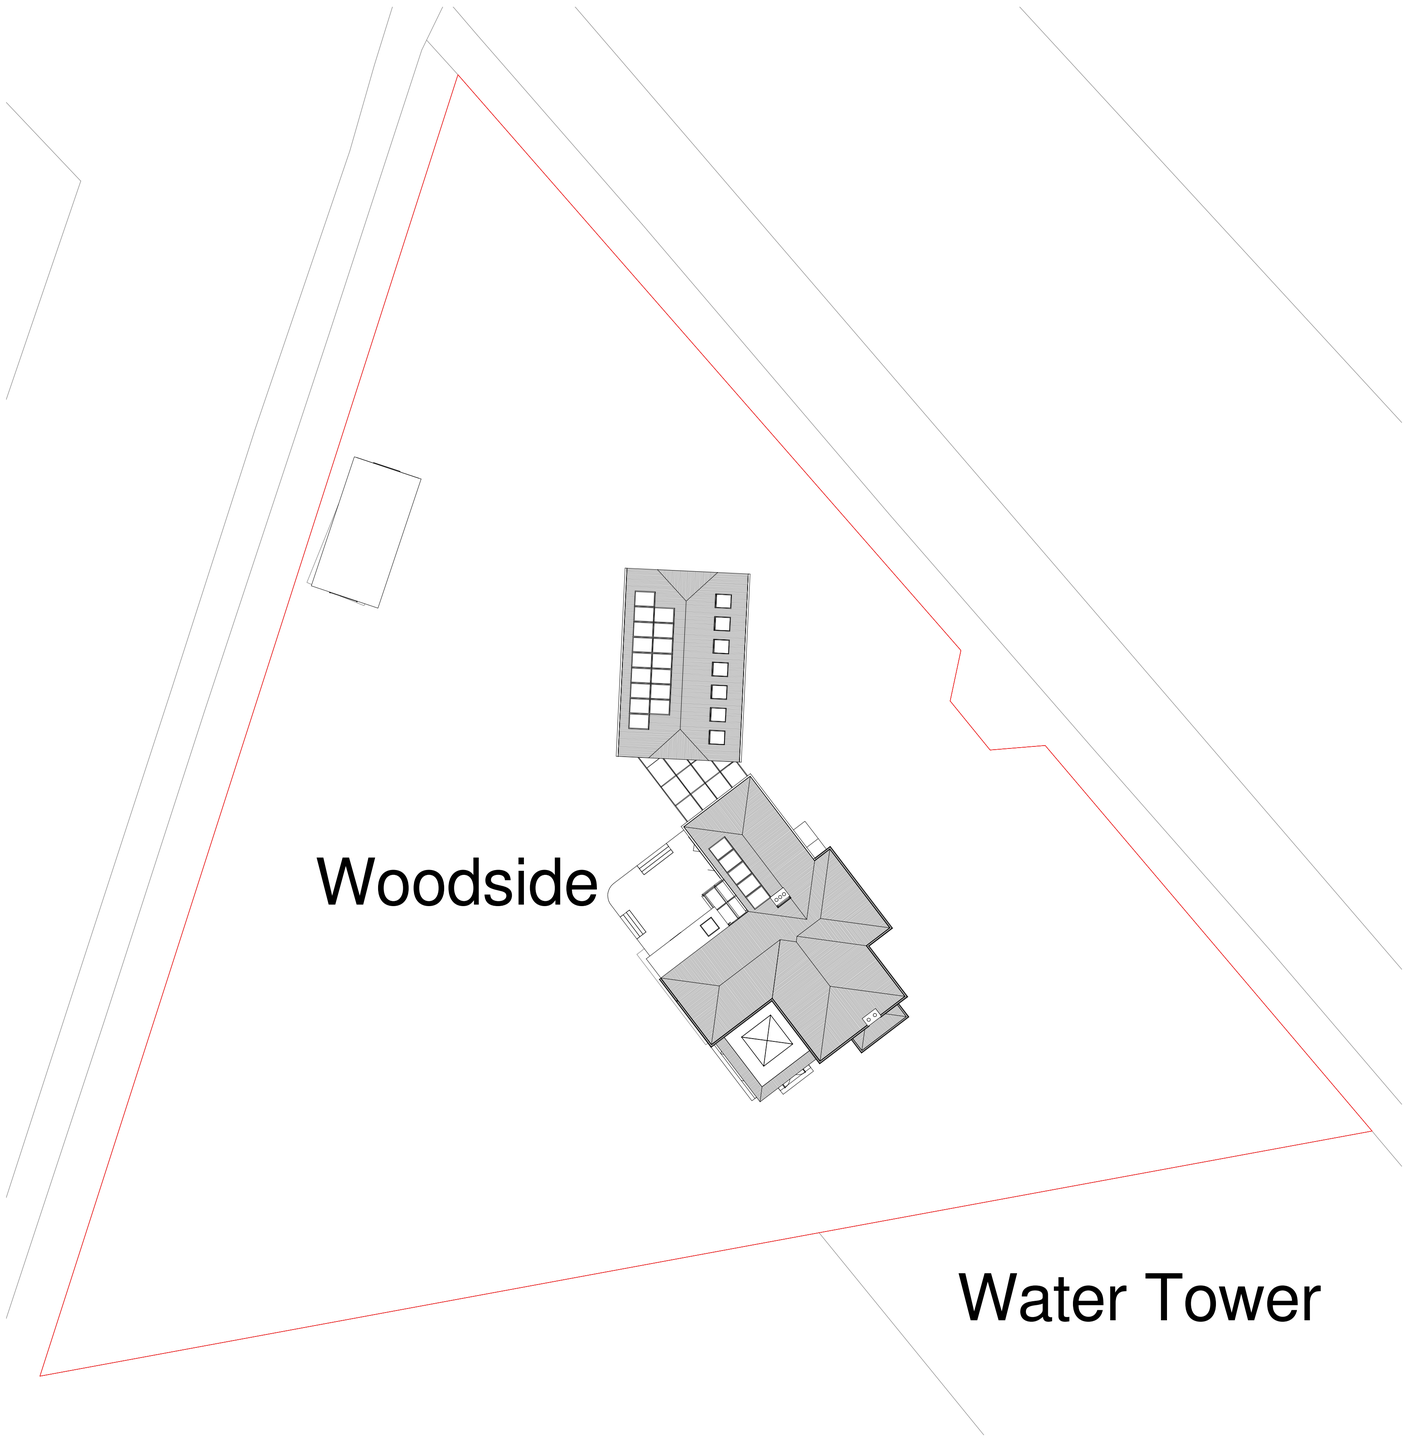

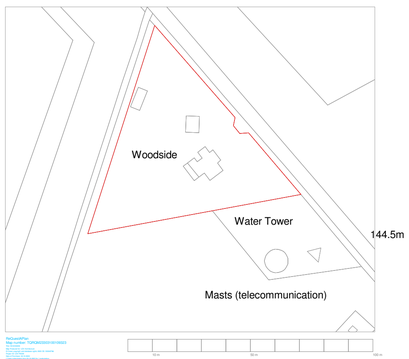

1 Location Plan
1 : 1250

2 Site Plan
1 : 200

0 5 m 20 m

rev	description	drawn	checked	date
F	Revision 7	LDV	LDV	01/07/24
E	Revision 5	LDV	LDV	28/05/24
D	Revision 4	LDV	LDV	30/04/24
C	Revision 3	LDV	LDV	09/02/24
B	Revision 2	LDV	LDV	08/01/24
A	Revision 1	LDV	LDV	22/11/23

revisions

status: PRELIMINARY

This drawing is protected under The Copyright, Designs and Patents Act 1988.
This drawing is produced for PLANNING PURPOSES ONLY and is not to be used for construction.

LDV Architecture
39 PLOVERS ROAD
HORSHAM, WEST SUSSEX
RH13 5PD-

TELEPHONE + 44 (0)1403 541 586

EMAIL INFO@LDVARCHITECTURE.CO.UK

client: Mr & Mrs CUMMINGS

project: WOODSIDE

title: LOCATION AND SITE PLANS

scale: As indicated @ A1

date: 22/11/23

drawn: LDV

checked: LDV

job no:	drawng no:	revision:
P2329	(01)-001	F