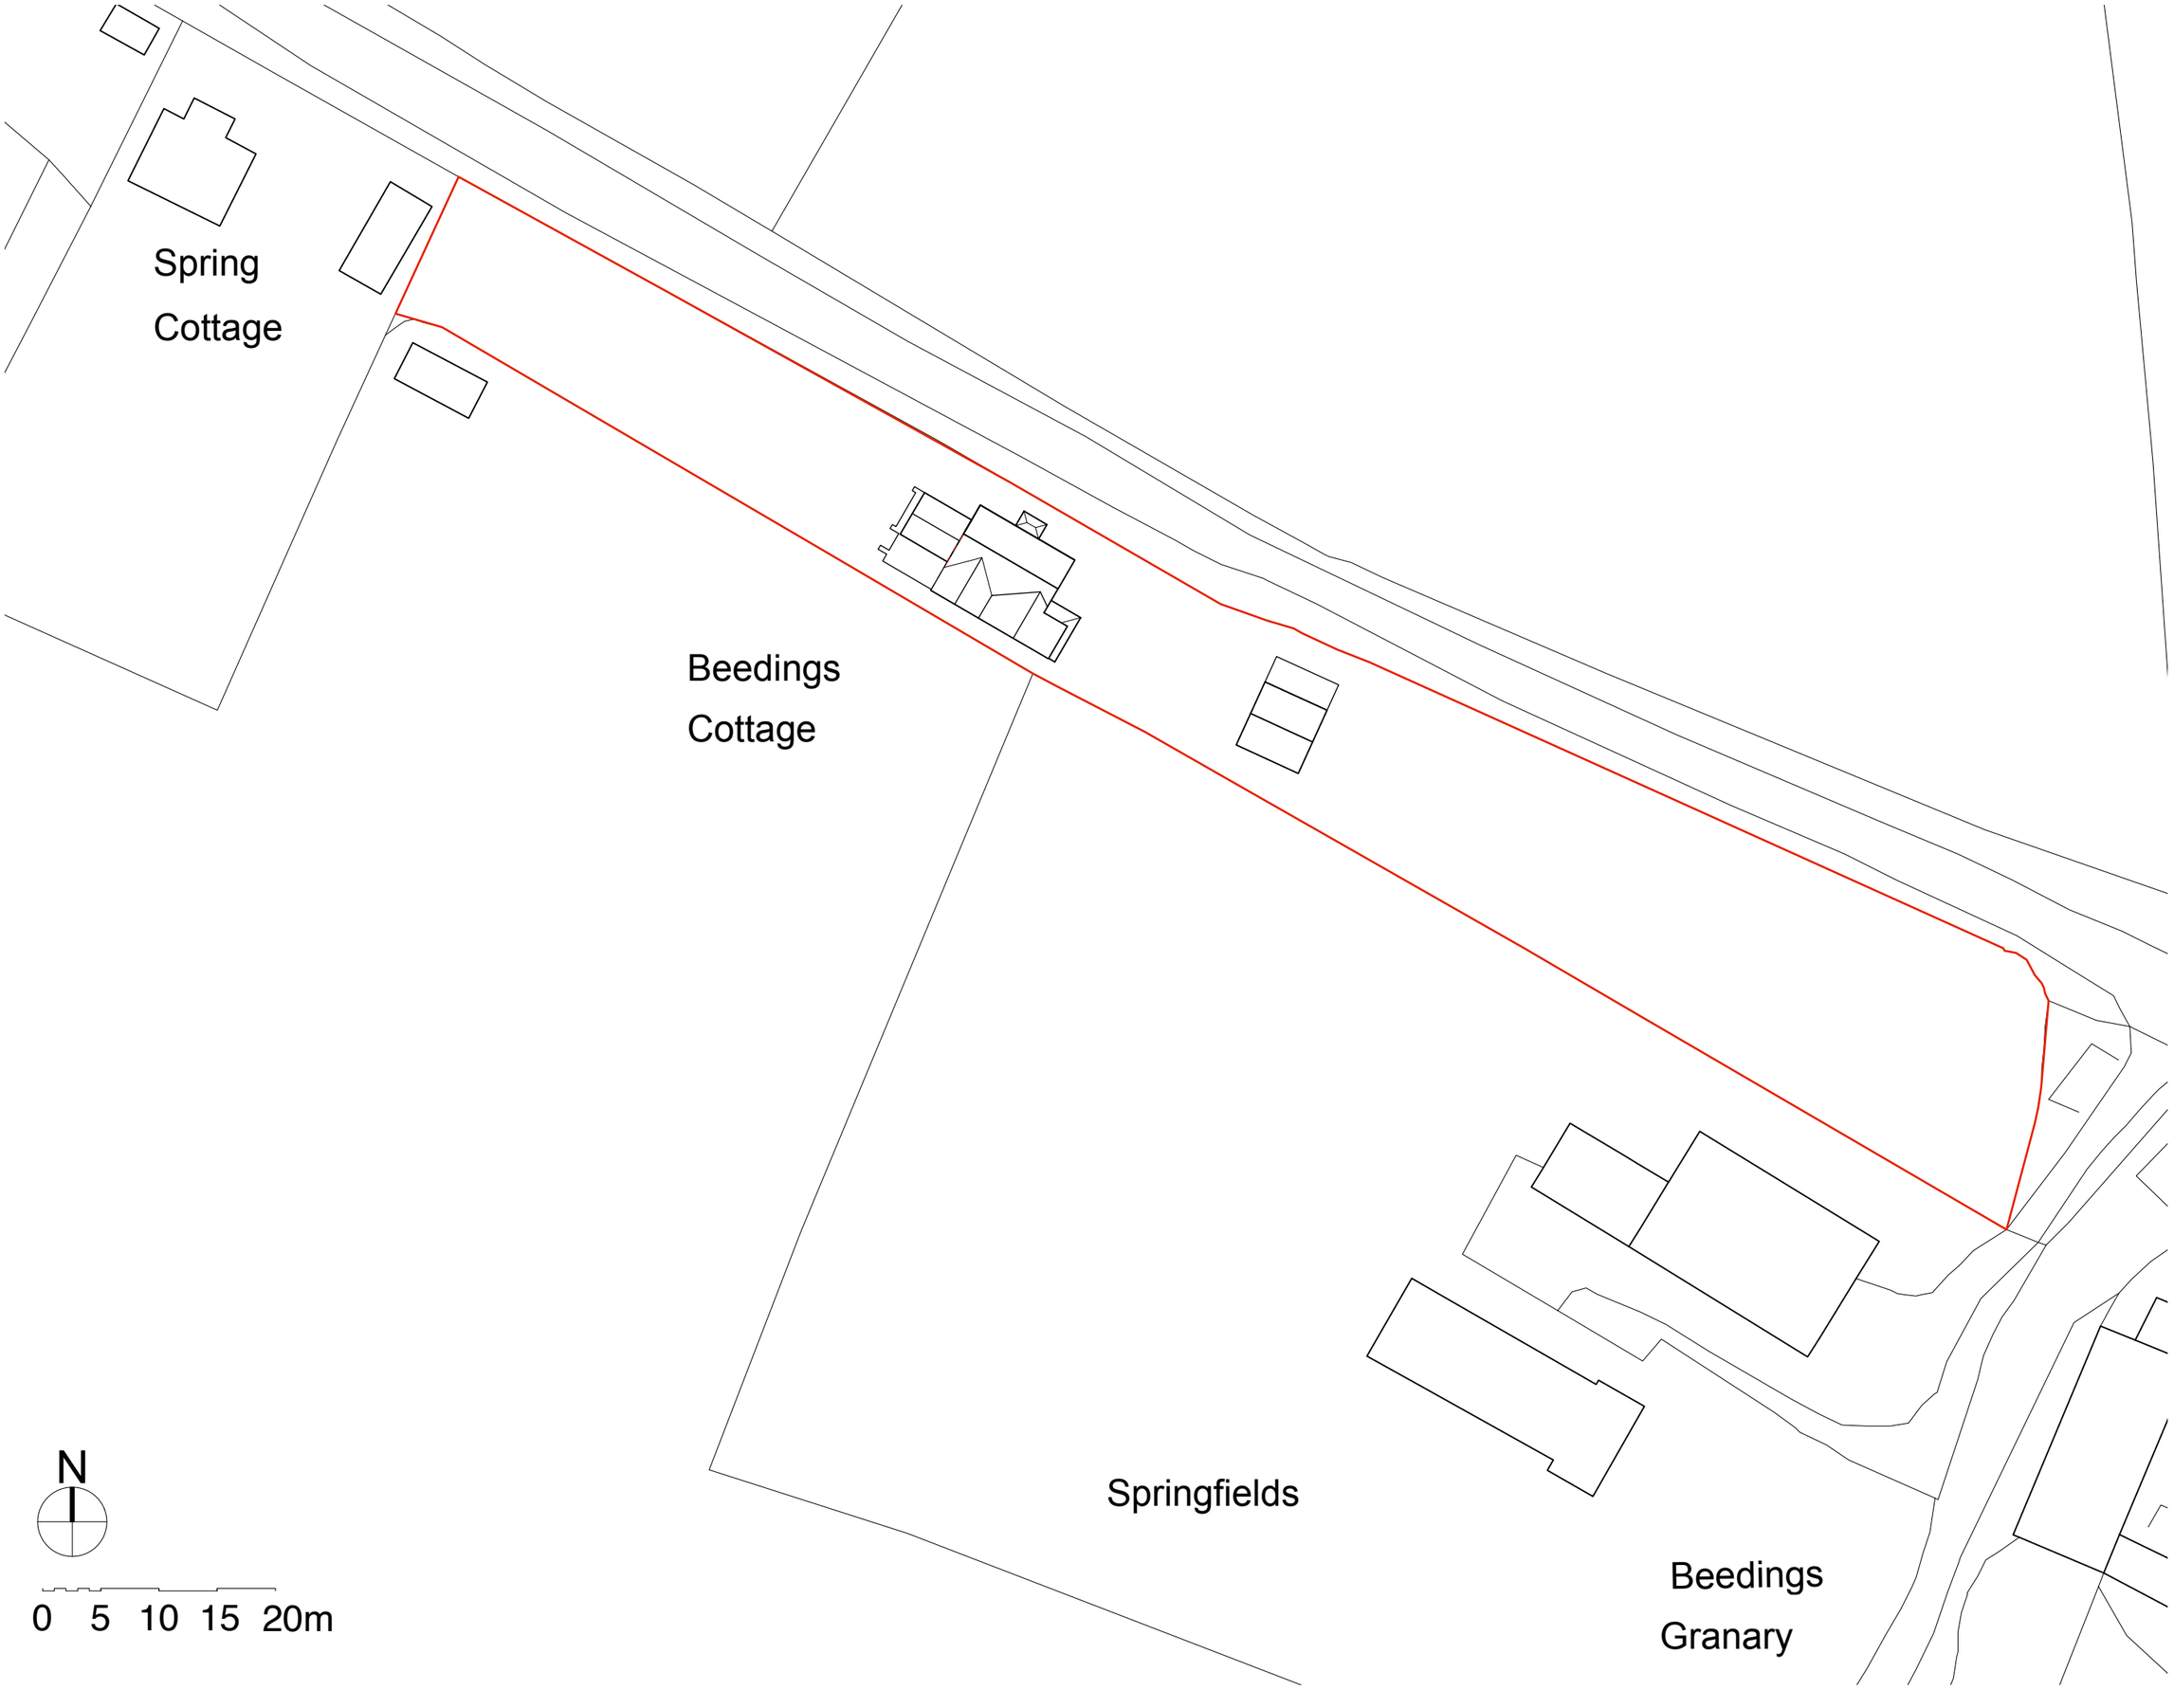

Beedings Cottage, Pulborough
PROPOSED SITE PLAN
01/02/22 Scale 1:500 @ A3
PLANNING

2116 AP 00.03 Rev. **C**

ARCHITECTURE*live* Ltd. registered in England and Wales No. 7565649 +44 (0)1428 652018 info@architecturelive.co.uk. This drawing is the copyright of ARCHITECTURE*live* and may not be copied, altered or reproduced in any way, or passed to third parties without their written authority. All dimensions are to be checked on site before commencing work and any discrepancy is to be reported to the project architect asap. For construction purpose DO NOT SCALE