
5375334 block plan

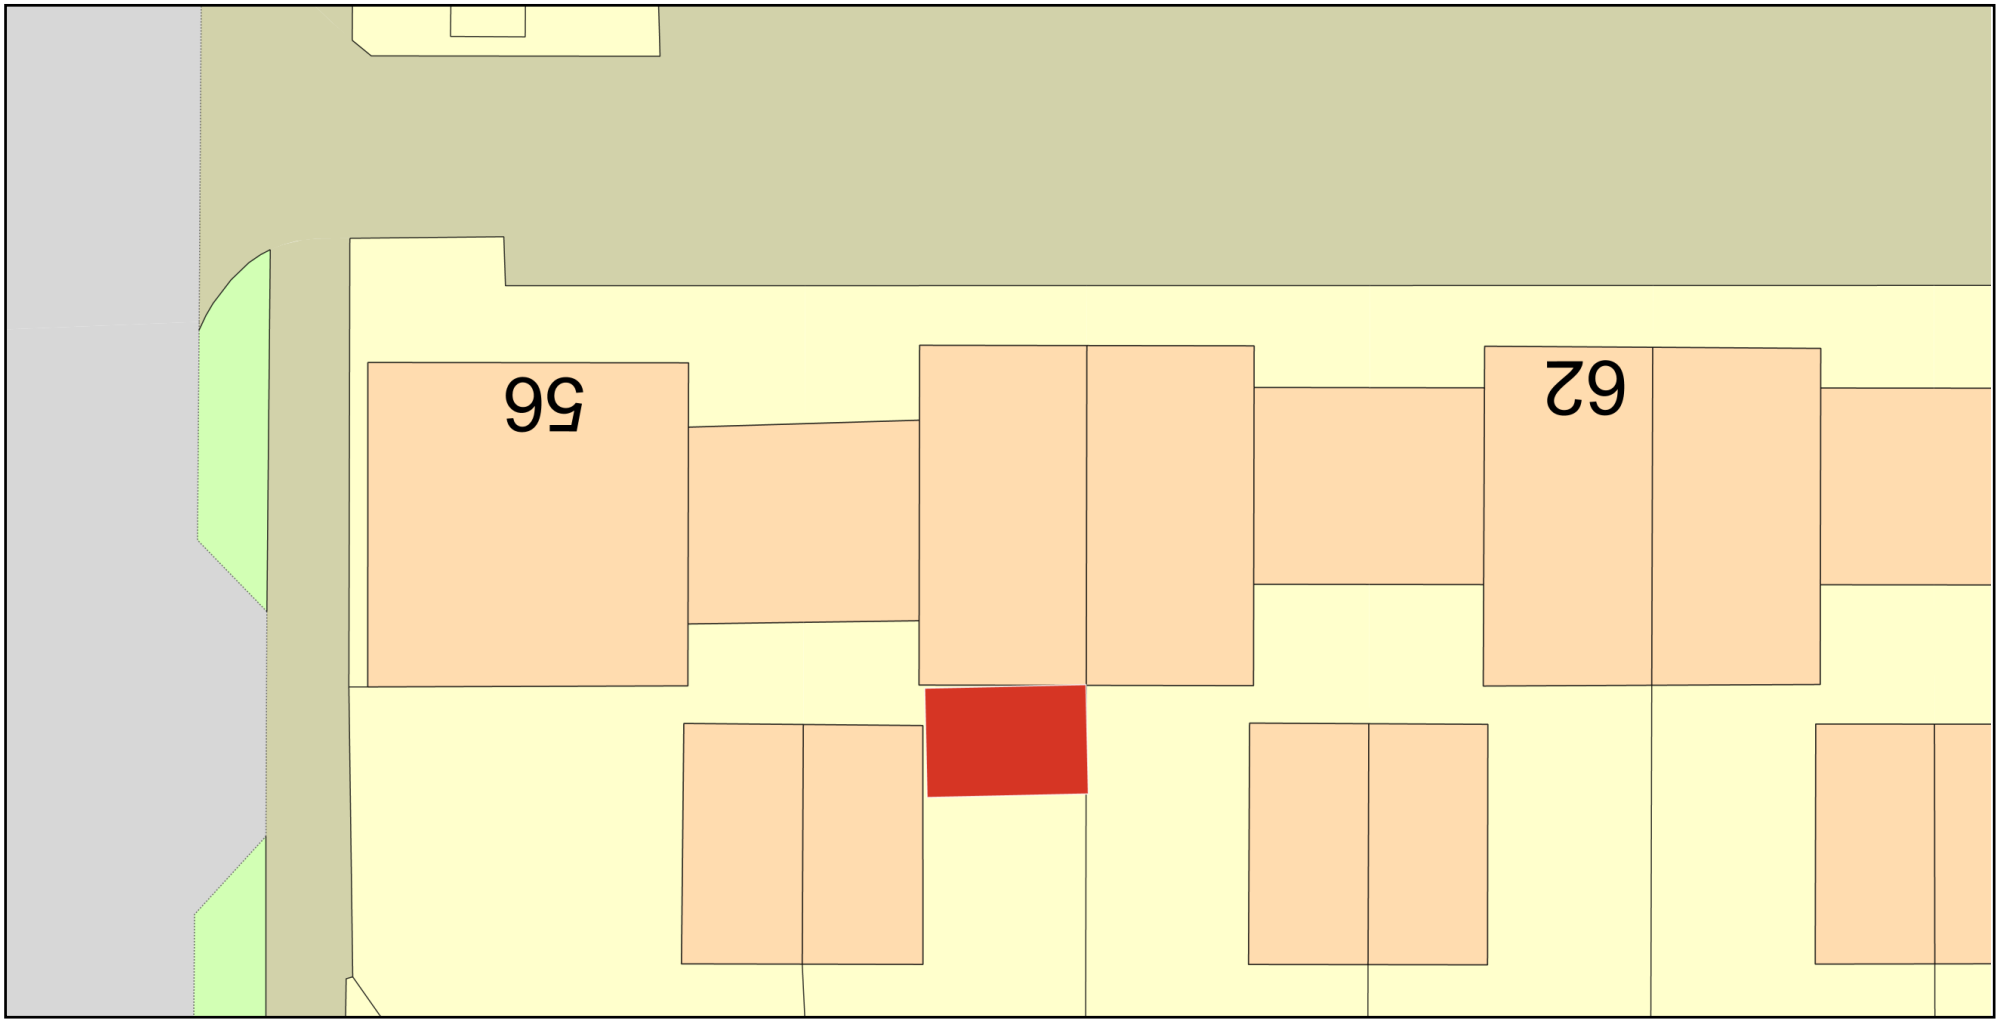

ReQuestaPlan

Plan Produced for: 58 Ellis Road

Date Produced: 16 Jul 2024

Plan Reference Number: TQRQM24198112516314

Scale: 1:200 @ A4

© Crown copyright and database rights 2023 OS 100042766