


**LOCATION PLAN**
**Scale 1:1250**

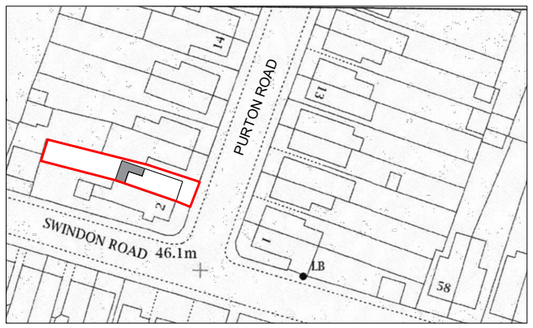


**SITE PLAN**
**Scale 1:500**

N

1:500
10m 0 10m 20m 30m 40m 50m

1:1250
25m 0 25m 50m 75m 100m 125m

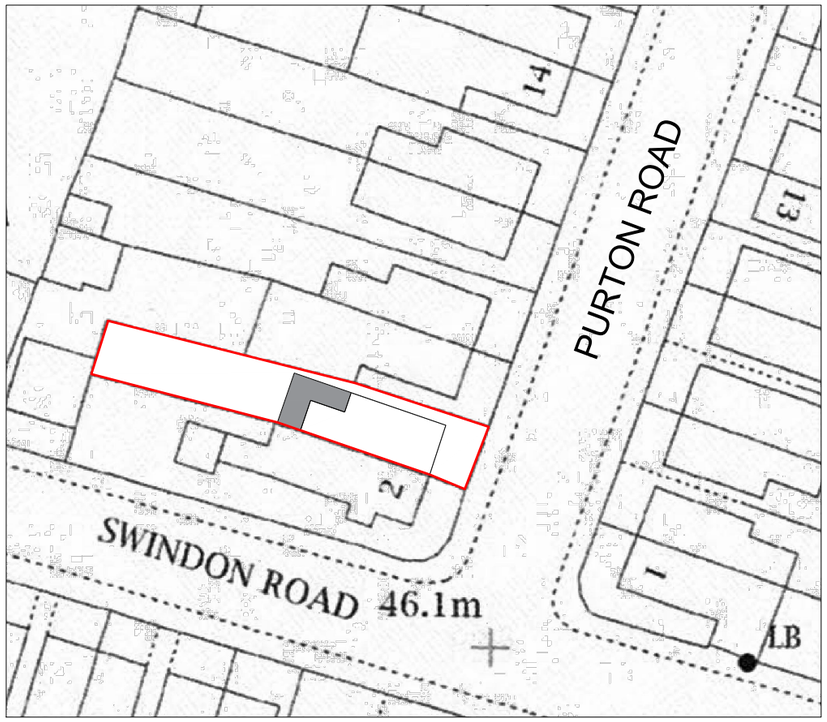PS DESIGNS

71-75 Shelton Street, Covent Garden, London, WC2H 9JQ
Tel: +44 330 133 4585
Email: info@designsps.co.uk
www.designsps.co.uk

## NOTES RELATING TO THIS DRAWING

ALL DIMENSIONS ARE TO BE CHECKED ON SITE PRIOR TO COMMENCEMENT OF ANY WORKS, AND ANY DISCREPANCIES REPORTED IMMEDIATELY TO THE ARCHITECT/DESIGNER.

THIS DRAWING IS TO BE READ IN CONJUNCTION WITH ALL OTHER DESIGN TEAM DETAILS AND SPECIFICATIONS.

DO NOT SCALE FROM DRAWINGS, EXCEPT FOR THE PURPOSES OF PLANNING ASSESSMENT.

| Rev. | Description | By | Chkd. | Date |
|---|---|---|---|---|
| P1 | ISSUE FOR INFORMATION | SPS | SPS | JUL 24 |

| | | | |
|---|---|---|---|
| Title: | ISSUE FOR INFORMATION | | |
| Client: | | | |
| Project: | 4 PURTON ROAD, HORSHAM, RH12 2HA | | |
| Drawing: | SITE AND LOCATION PLAN | | |
| Drawn: | SS | Chkd: | SS |
| Drawing Status: | PLANNING ISSUE | Rev. | P1 |
| Scale: | Noted @ A3 | Date | JUL 24 |
| Job No. | PSD/2024/519 | Drawing No. | A03 |