




Proposed Side Elevation (Scale 1:100)

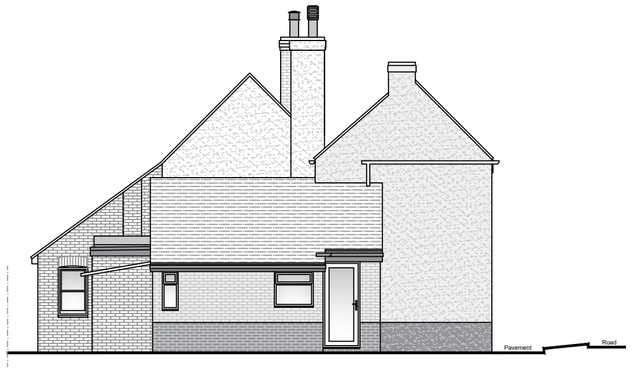


Proposed Side Elevation (Scale 1:100)

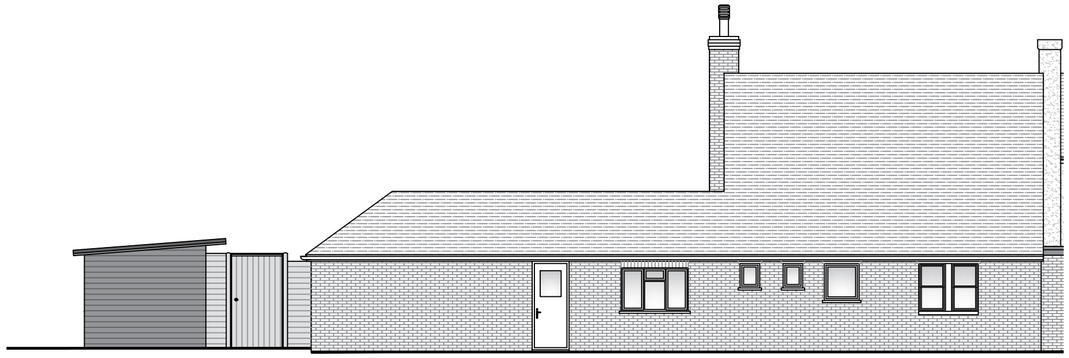

Proposed Rear Elevation (Scale 1:100)

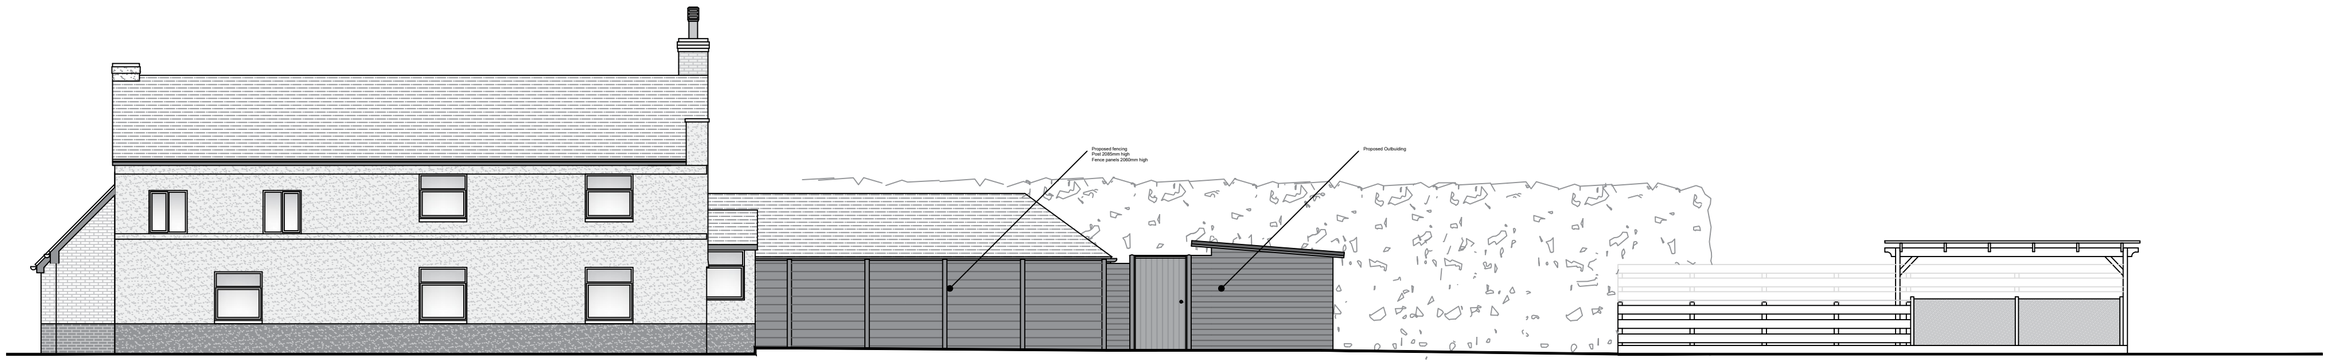

Proposed Front Elevation (Scale 1:100)

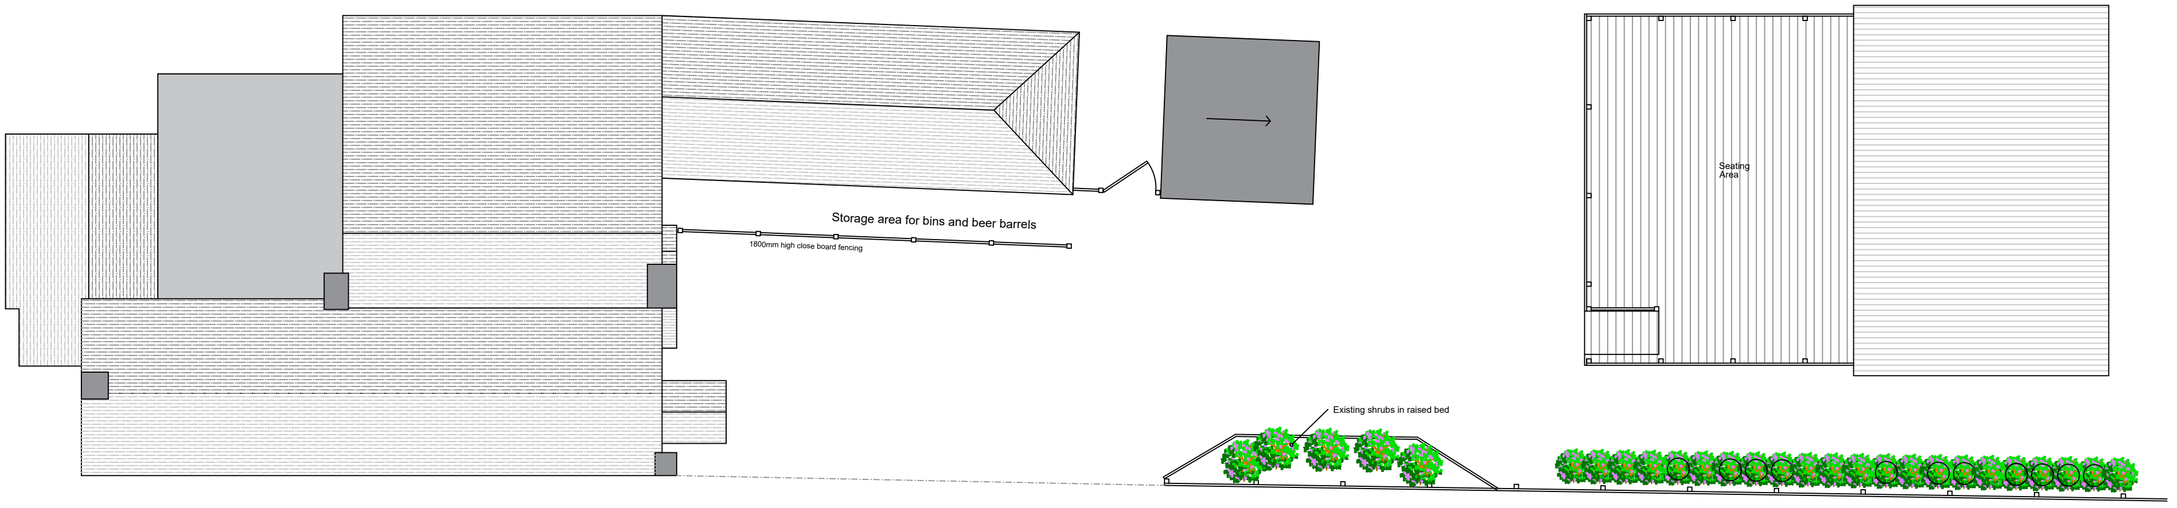

Proposed Plan (Scale 1:100)

Scale Bar (1:100)

0m 5m 10m

A	July 2024	Ducting removed

revisions

DOWNSVIEW ASSOCIATES
Chartered Surveyors
Little Acorns, Hampers Lane, Storrington, West Sussex, RH20 3HZ
Tel: 01903 745367 Mob: 7525 844965
Email: mail@downsview-surveyors.co.uk
RICS

client
Hen & Chicken
Worthing Road
Southwater
West Sussex

project
Proposed outbuilding and fencing

title
Proposed Site plan and Elevations

scale:	date:	revision:
As noted @ A2	April 2024	A

drawing number
2023.406.04b