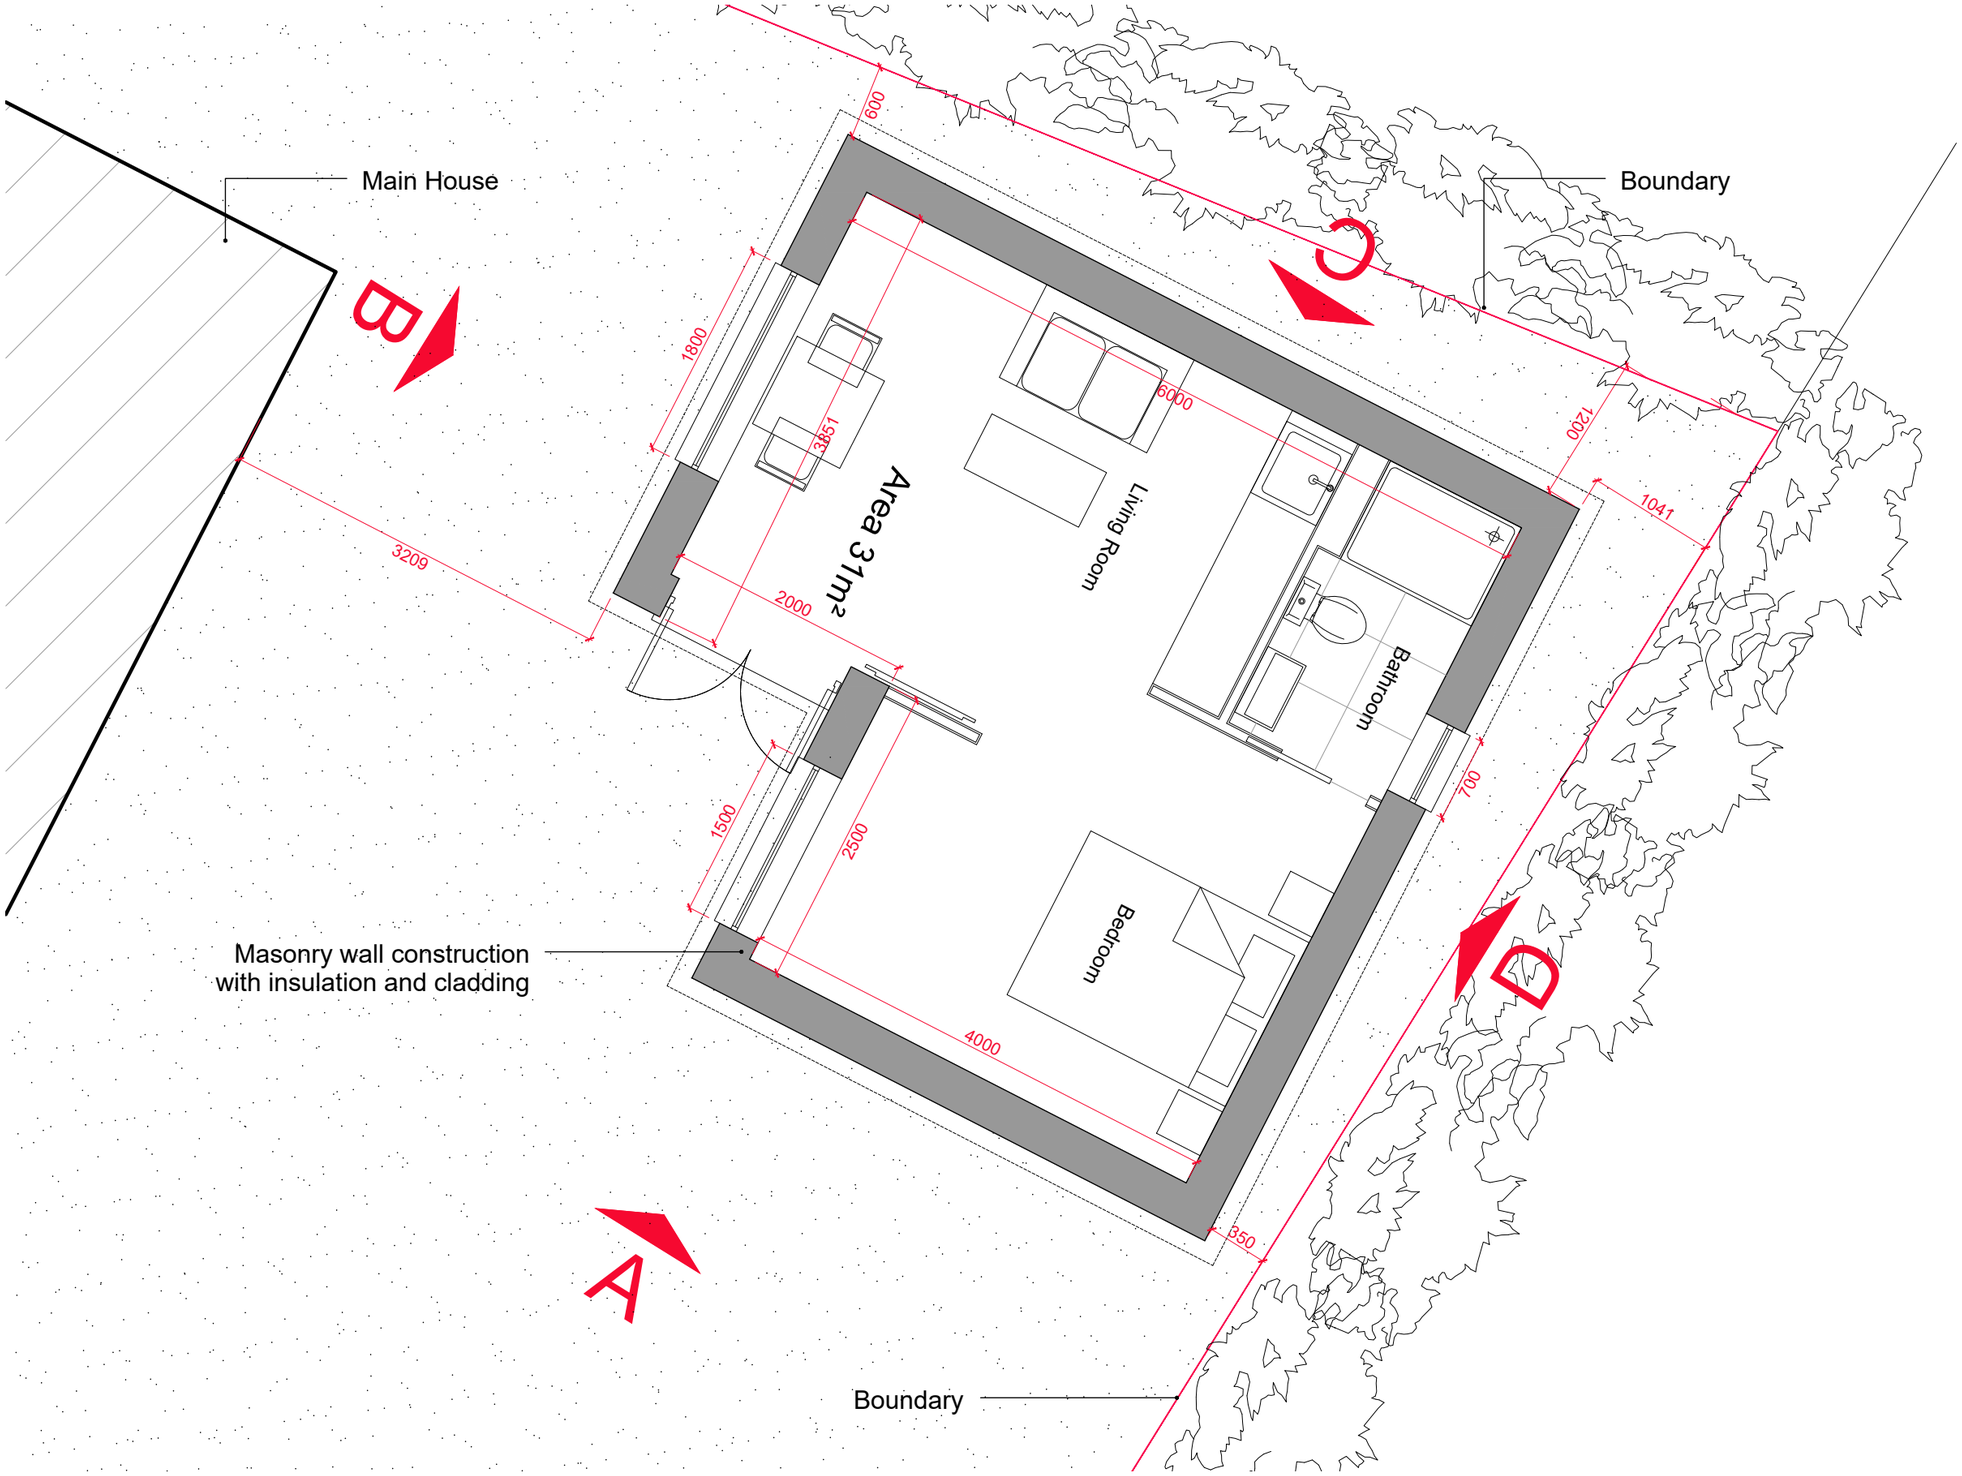


PROPOSED PLAN - 1:50

1 2 3 4 5

1:50 (METRES)

NOTES

N

PLANNING

- FIRST ISSUE -

REV	DESCRIPTION	DATE

SCALE: Stated scales will be accurate when printed at A1 from original AutoCAD or Revit file.

project **16 The Marches Kingsfold Horsham RH12 3SY**
client **KELLY TEASDALE**
title **PROPOSED PLANS**

scale: **1:50** date: **SEP 2026** drawn: **BK** checked: **-**
job: **16TM** drawing: **1300** revision: **-**

NOTES:
Do not scale from this drawing.
It is the Contractor's responsibility to check all governing dimensions and verify all dimensions on site before commencing any work or making any shop drawings.
This drawing to be read in conjunction with structural, mechanical and electrical drawings and other relevant information and any discrepancies are to be reported to the Designer