




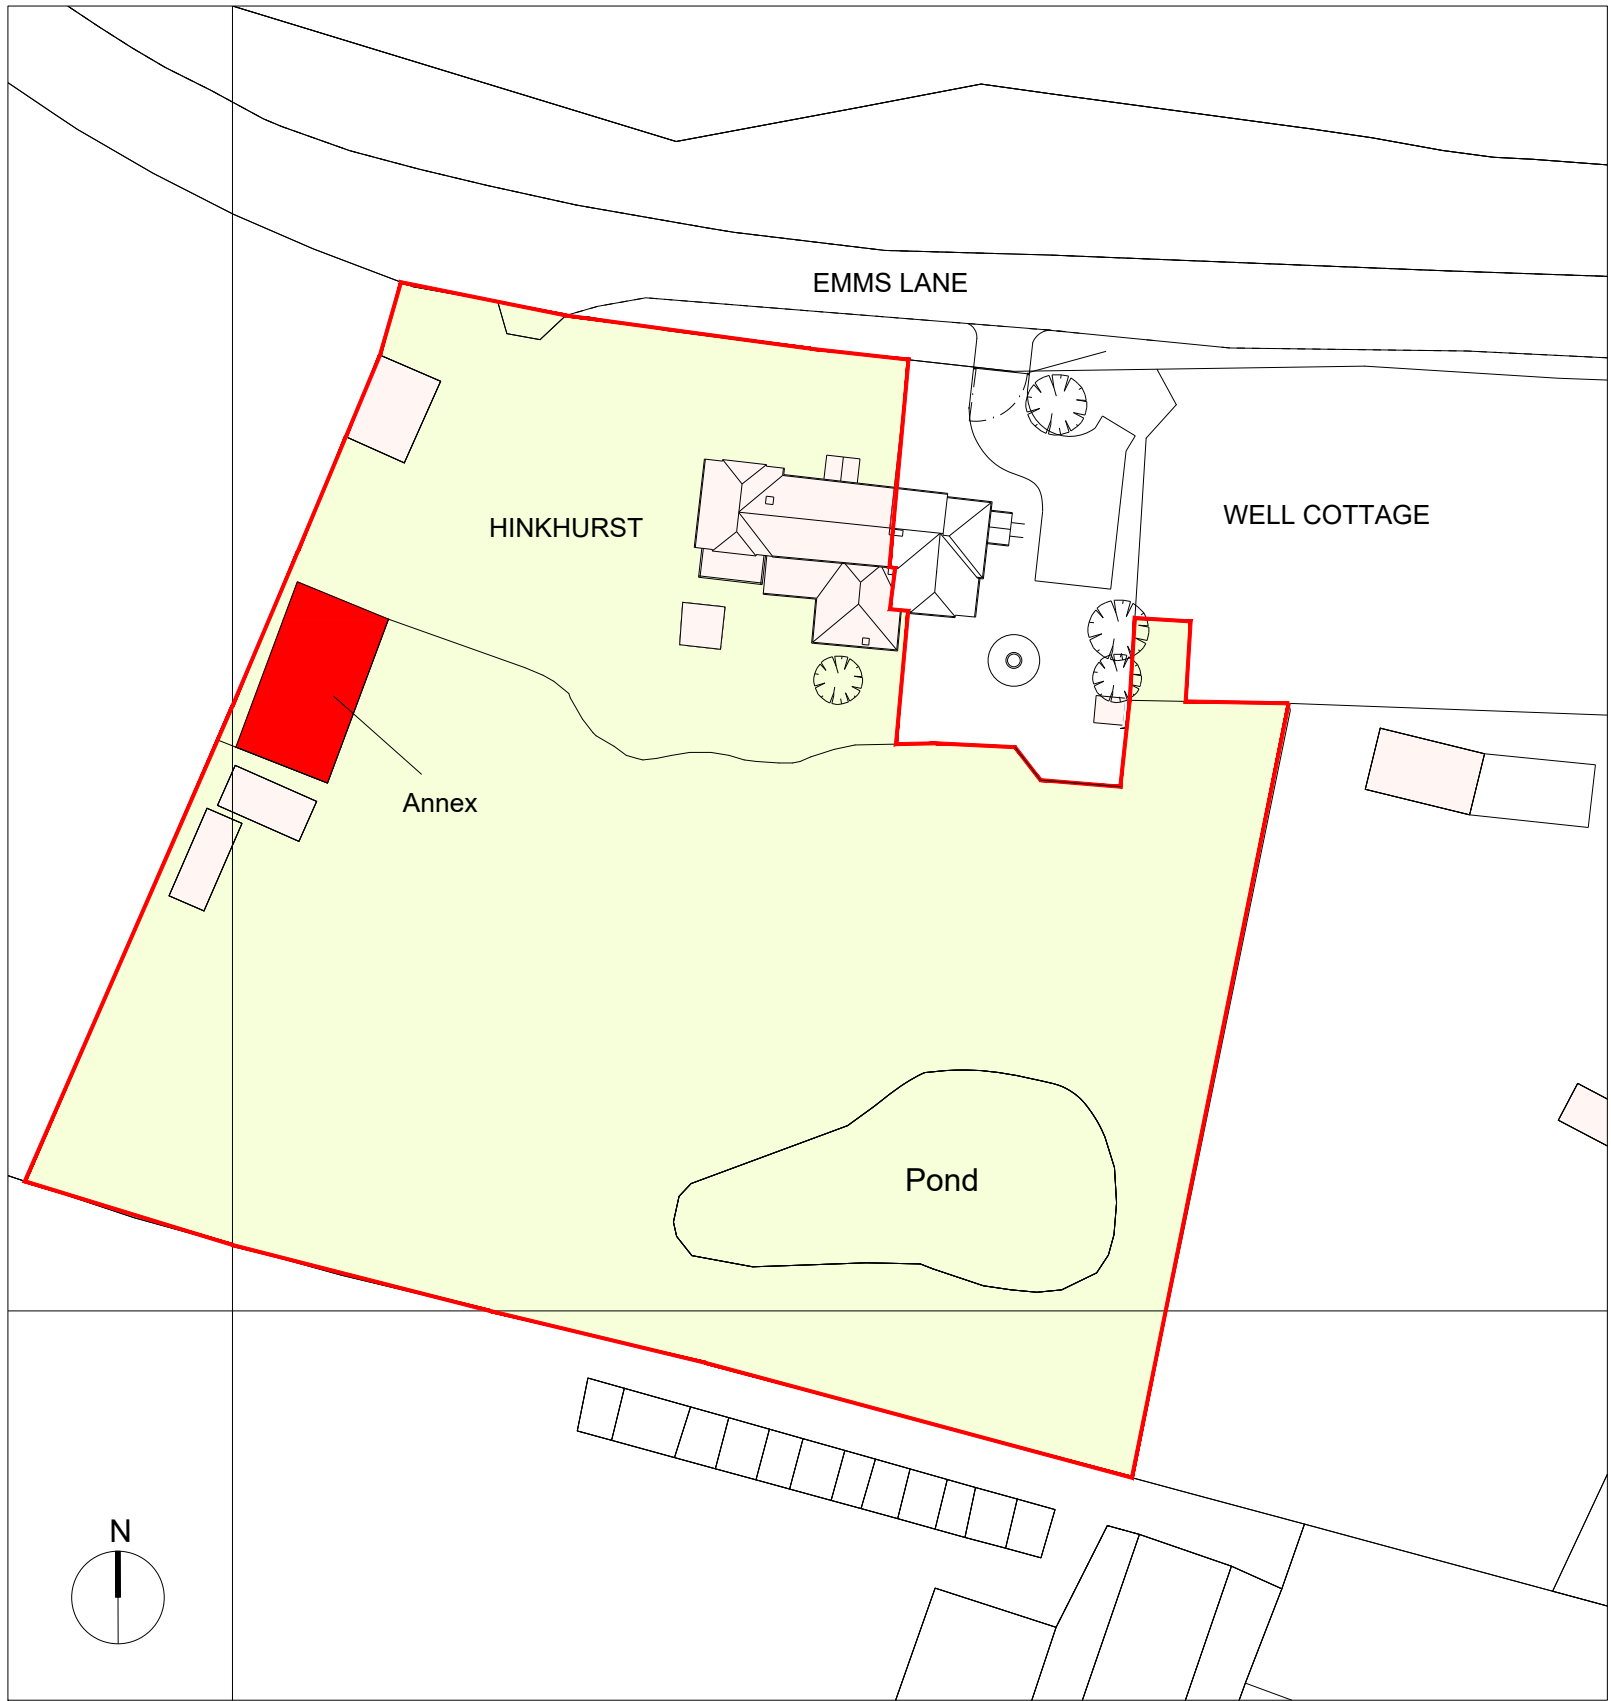

EXISTING AND PROPOSED BLOCK PLAN (1:500)

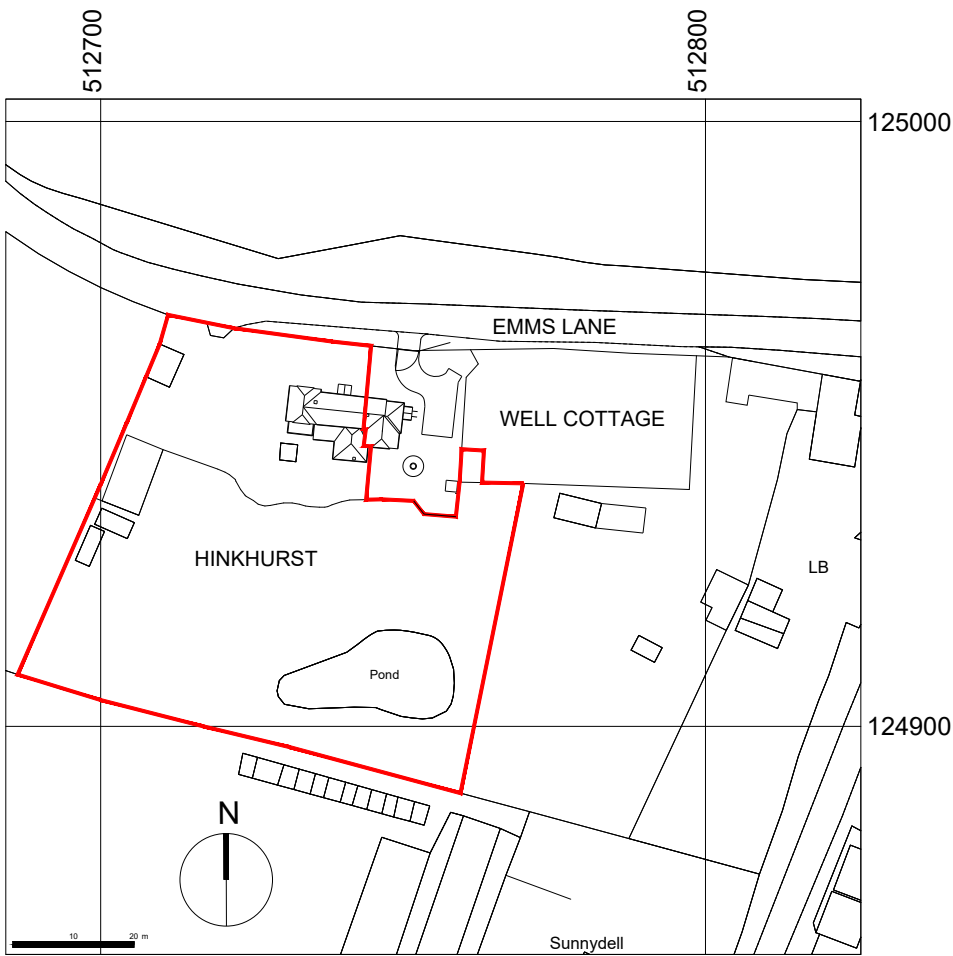

LOCATION PLAN (1:1250)

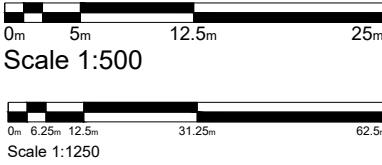

 mark alford design architecture Heatherlands Bracken Lane Storrington West Sussex RH20 3HS T: 01903 740033 E: office@markalforddesign.com	drawn by: MSA date: SEP'26 scale: 1:500 / 1:1250 @ A3		
	issue status: FOR PLANNING CONSENT		
	client: MR G BELL project title: HINKHURST, BROOKS GREEN PROPOSED ANNEX EXTENSION drawing title: LOCATION AND BLOCK PLANS	drawing number: 26625 / P100 revision:	This drawing may not be used or reproduced without written consent. Copyright reserved No dimensions to be scaled from this drawing except for Planning purposes.