


Beeson House
26 Lintot Square
Southwater
Horsham
RH13 9LA

01403 588008
info@msa.uk.com

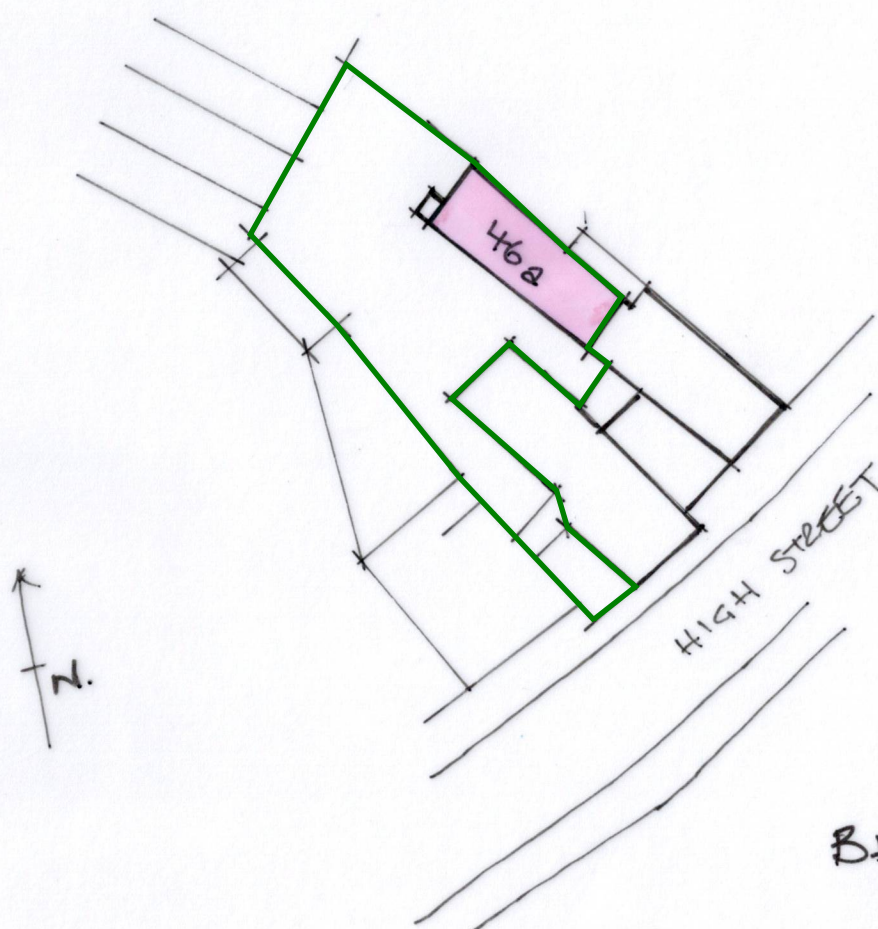

0 10 20 30m

Revision	Date	Amendment
Project 46a HIGH STREET STEYNING.		
Drawing LOCATION PLAN		Date 23.09.2026
AutoCAD ref		Drawn NPS.
Drawing Number 6090 / sk01		Revision Checked NPS Scale 1:500

Project
46a HIGH STREET
STEYNING.

Drawing LOCATION PLAN

Date 23.09.2026

AutoCAD ref

Drawn NPS.

Checked NPS

Drawing Number
6090 / sk01

Revision
Checked NPS
Scale 1:500