


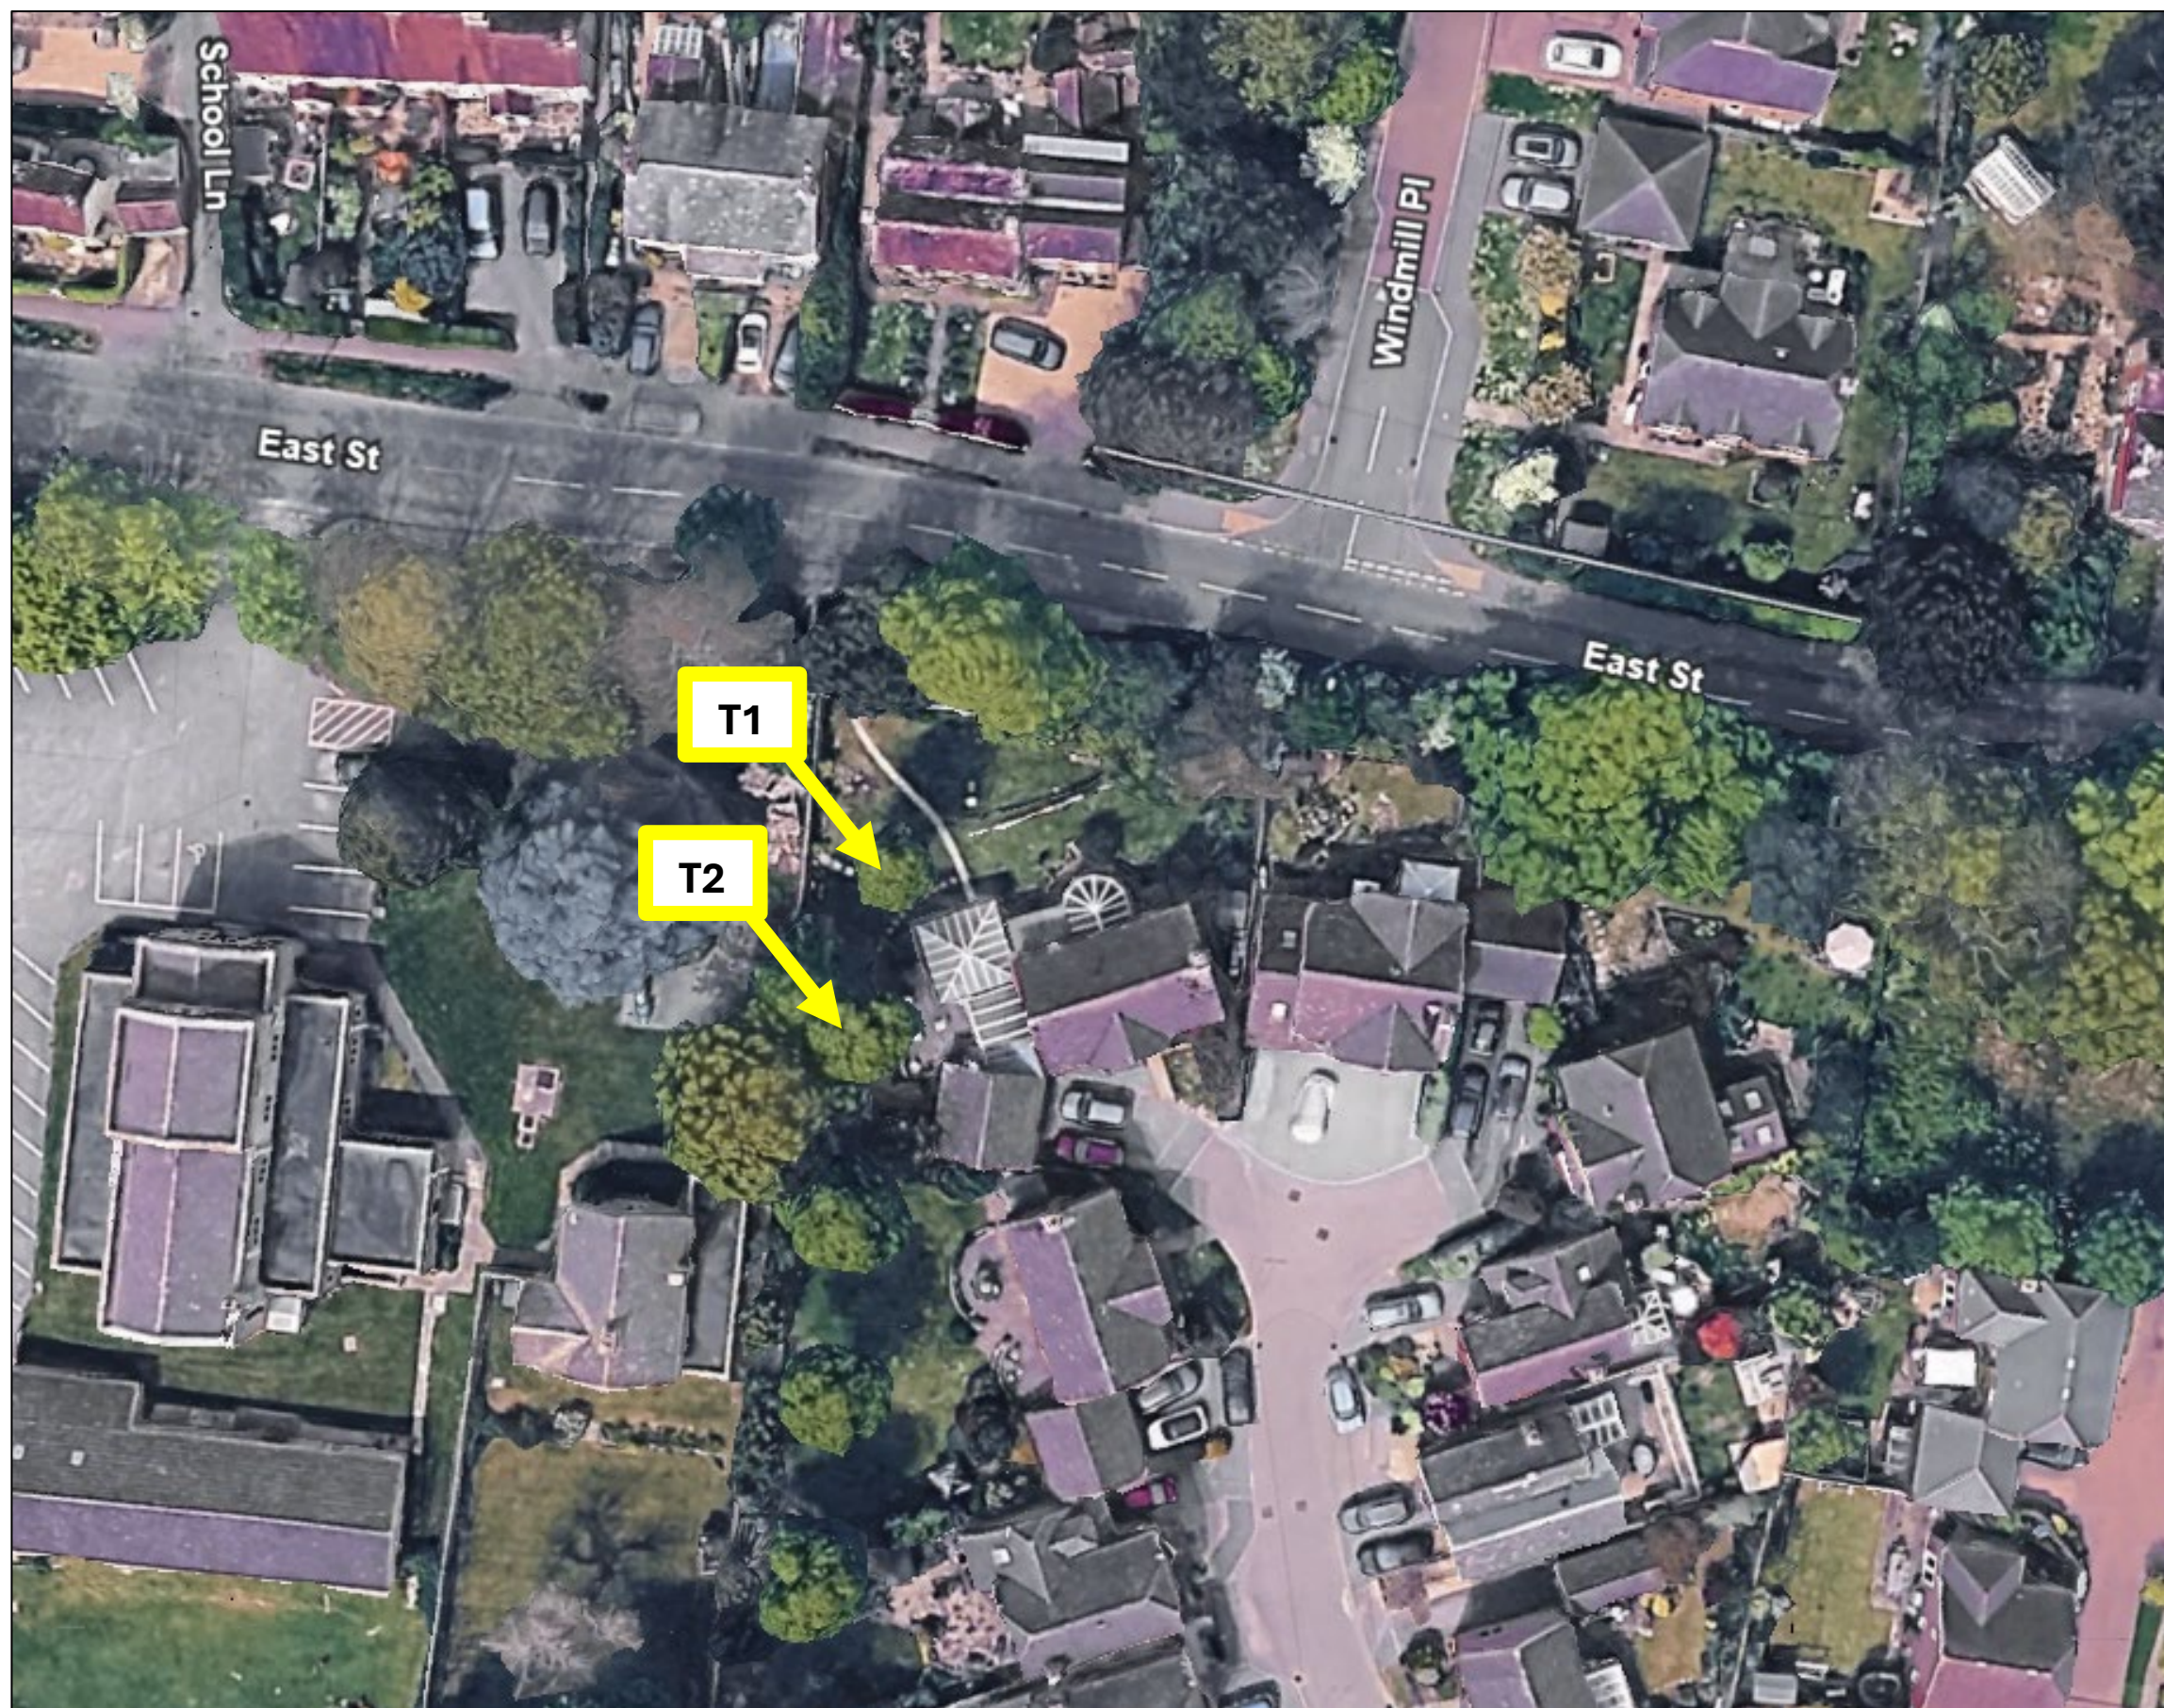

Tree location plan

28th August 2026

6 Easton Crescent, Billingshurst
RH14 9TU

KEY

T = Tree

This aerial image is supplied courtesy of
Google and is not to scale
North is at the top of the page

Ruskins Tree Consultancy

The Rose Garden, Warley
Street, Great Warley CM13 3JH

info@ruskins.co.uk

01277 849990



RUSKINS
TREE CONSULTANCY