


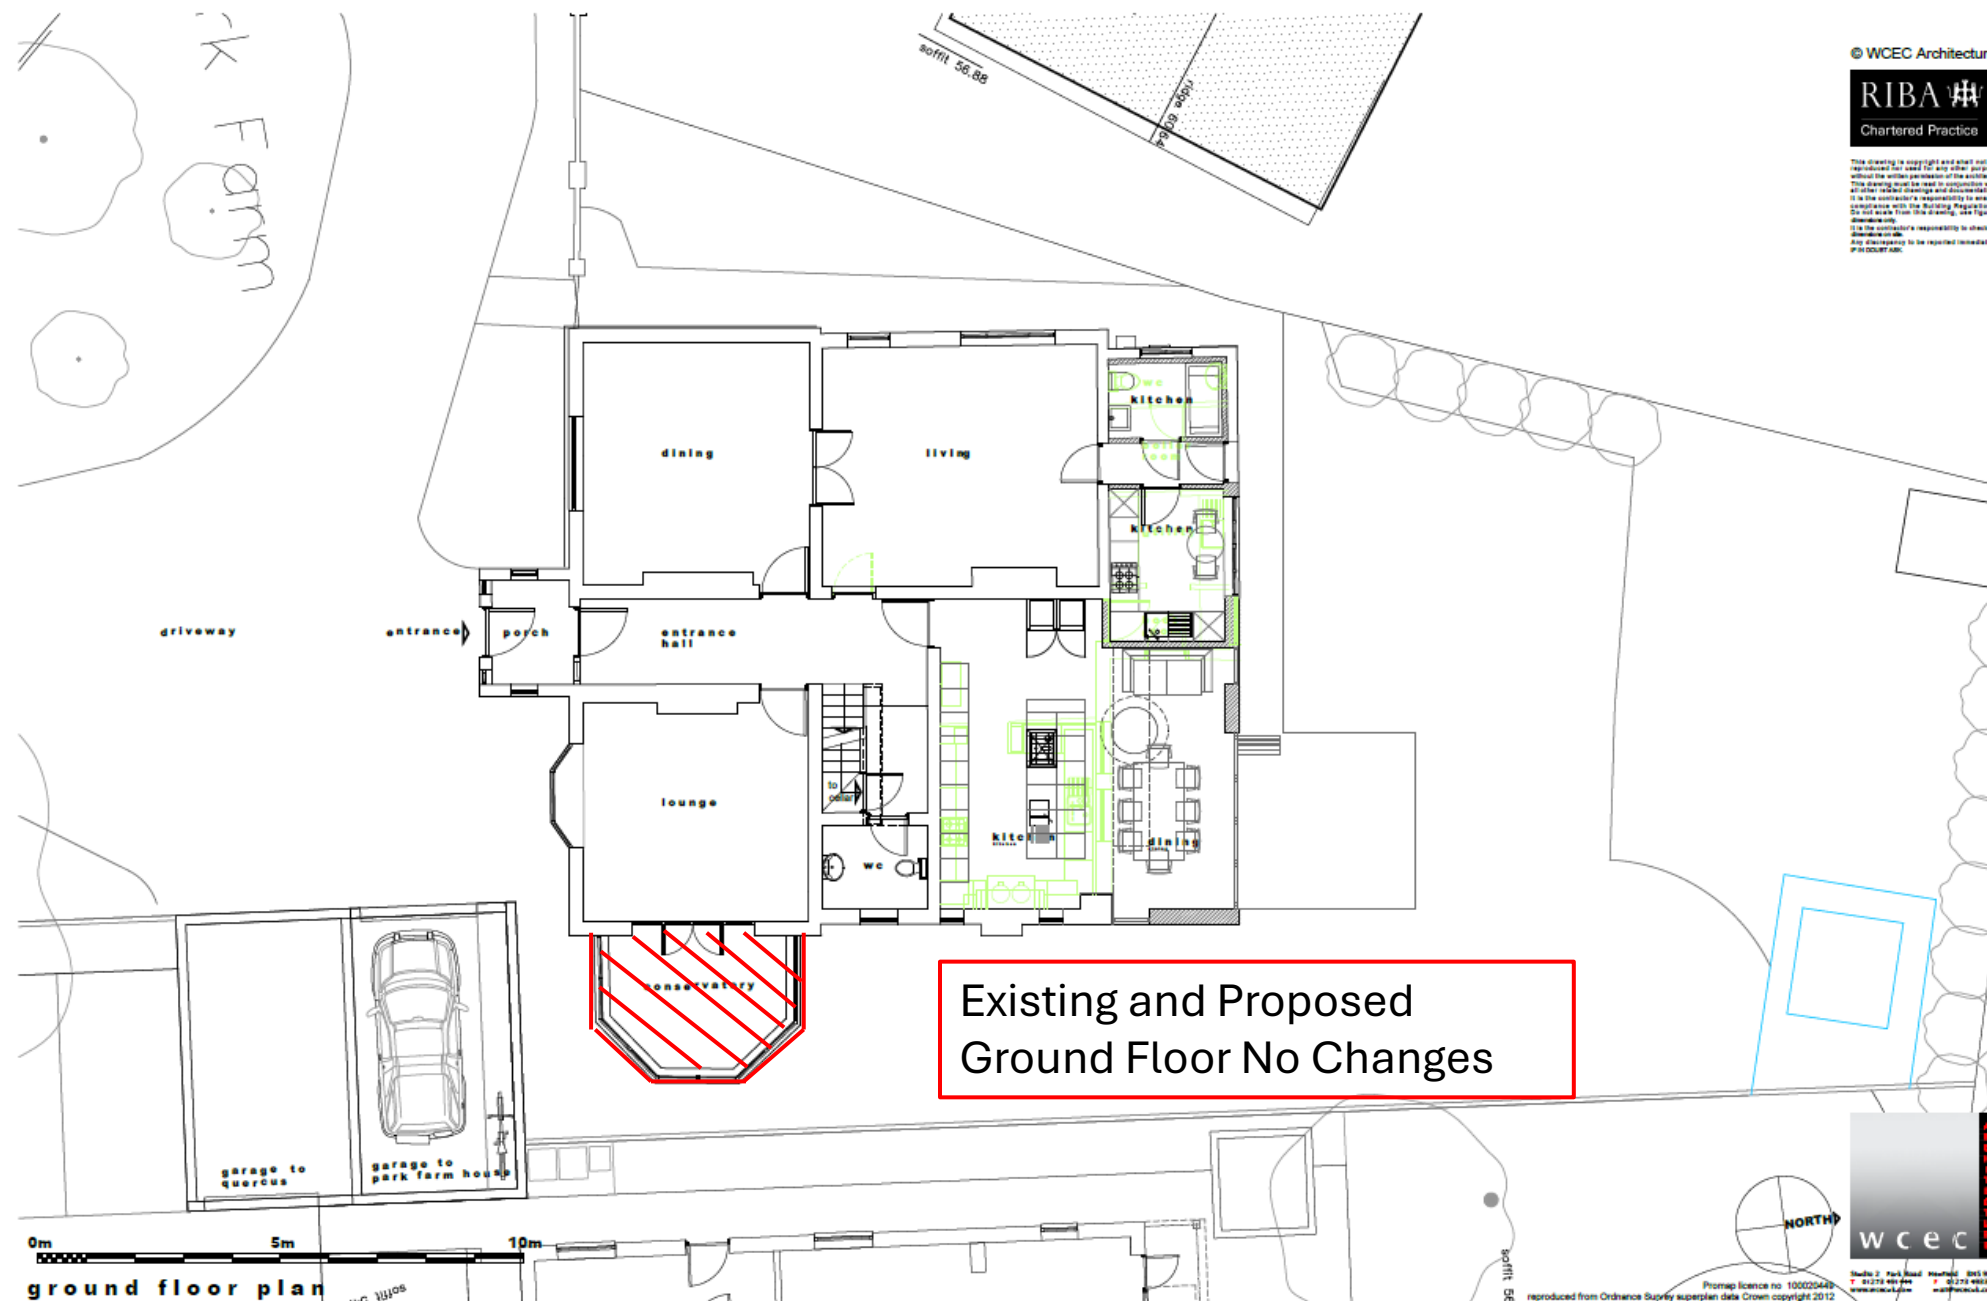

Existing and Proposed Ground Floor No Changes