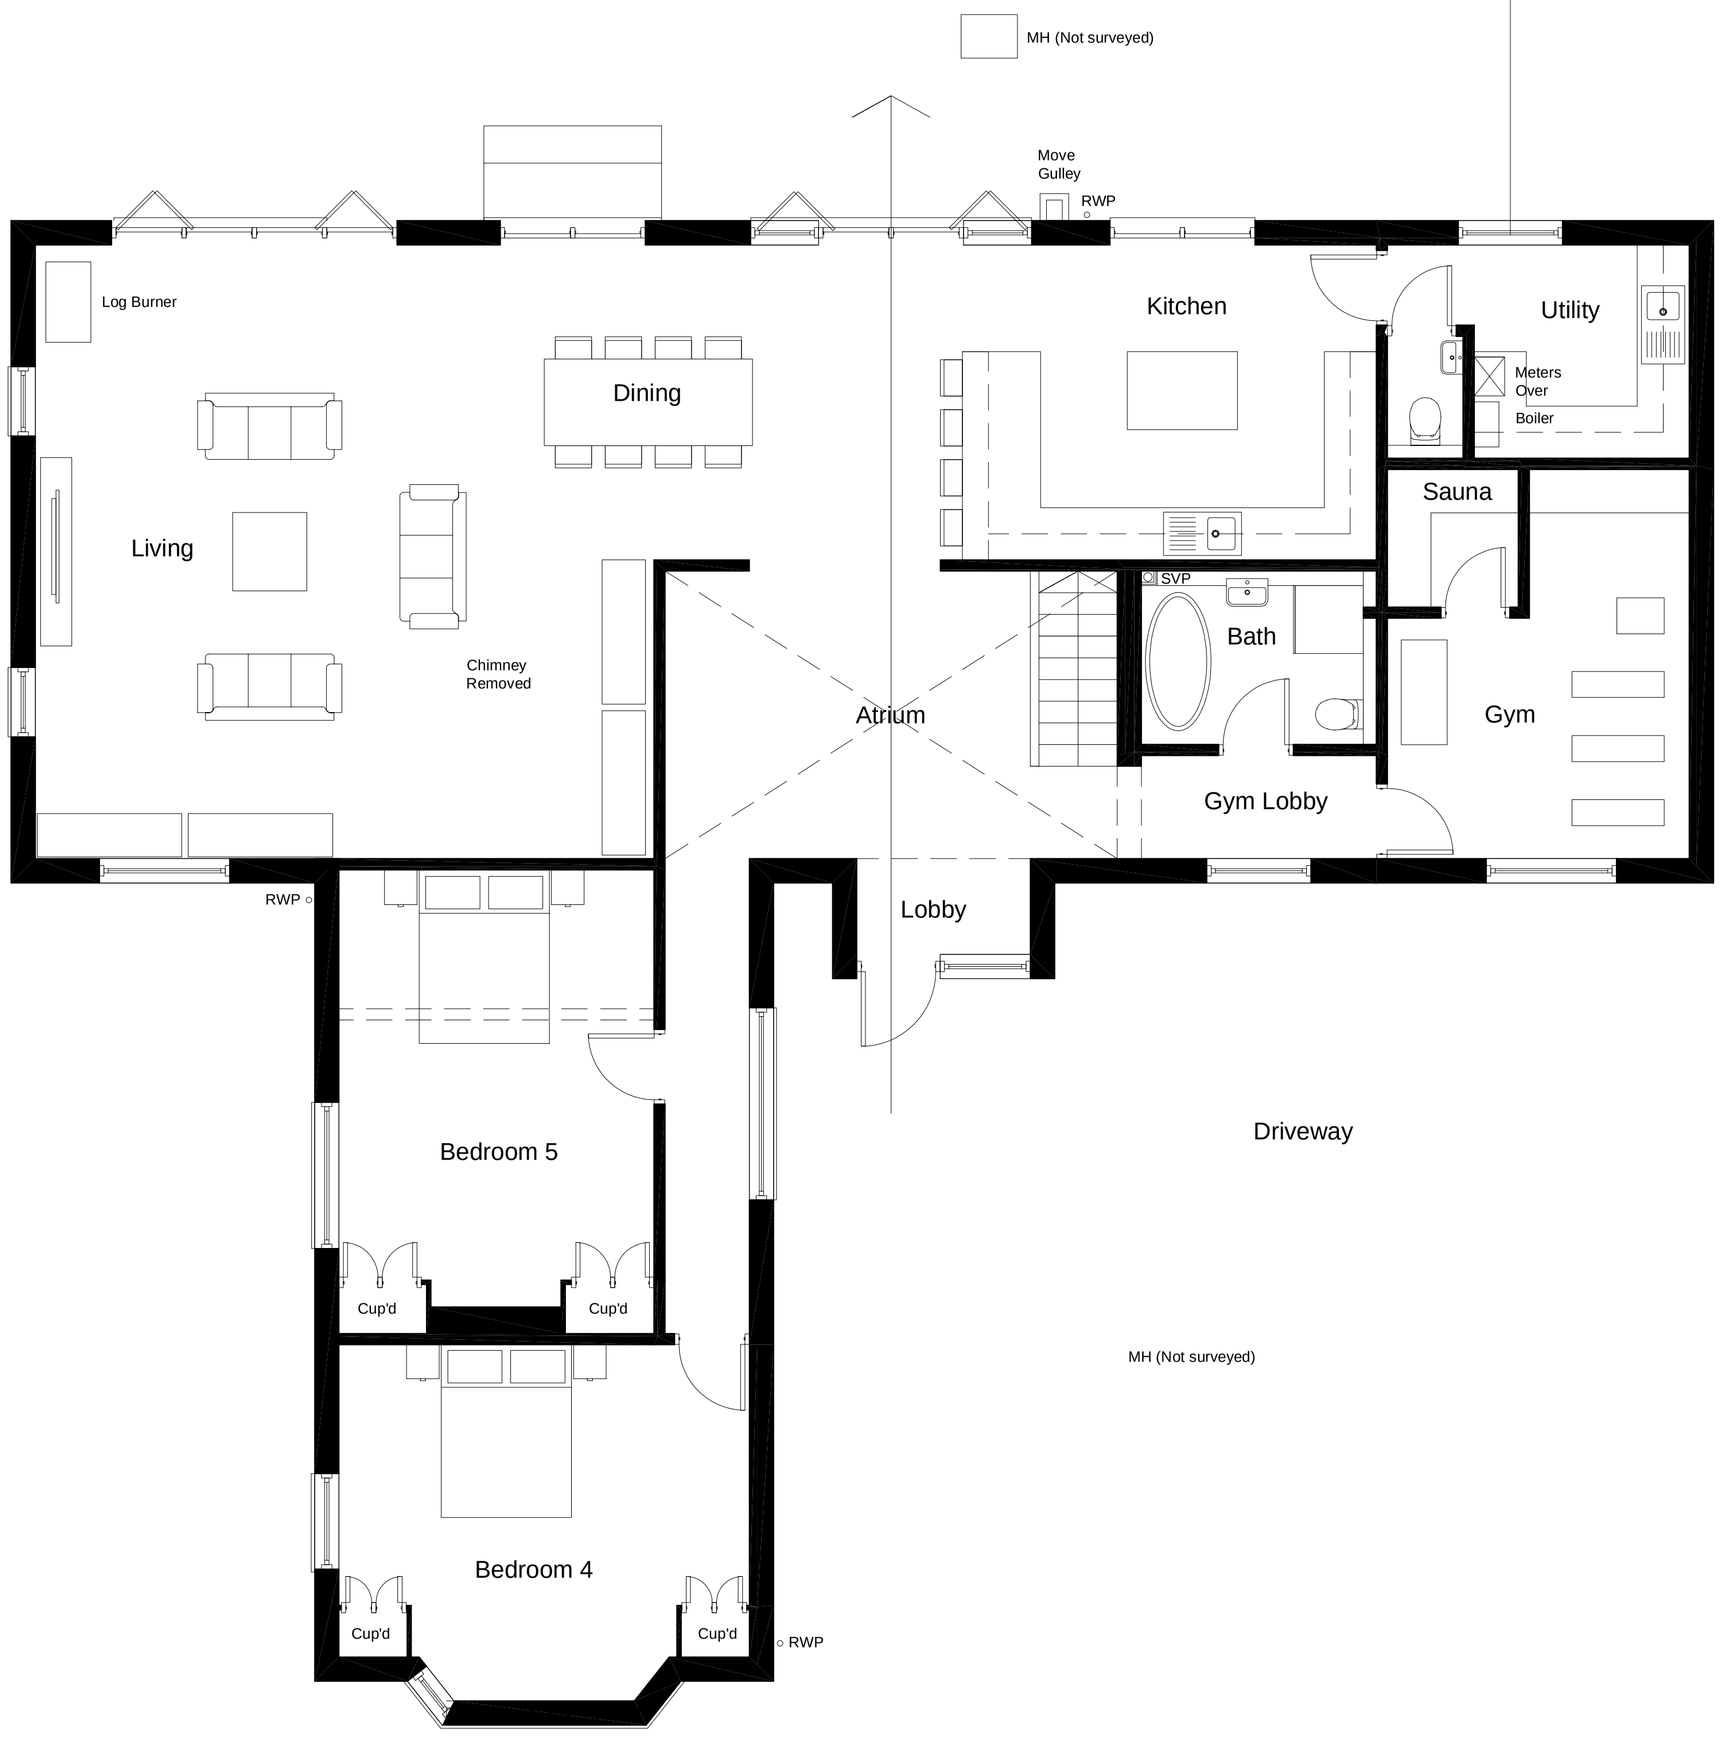

Ground Floor Plan

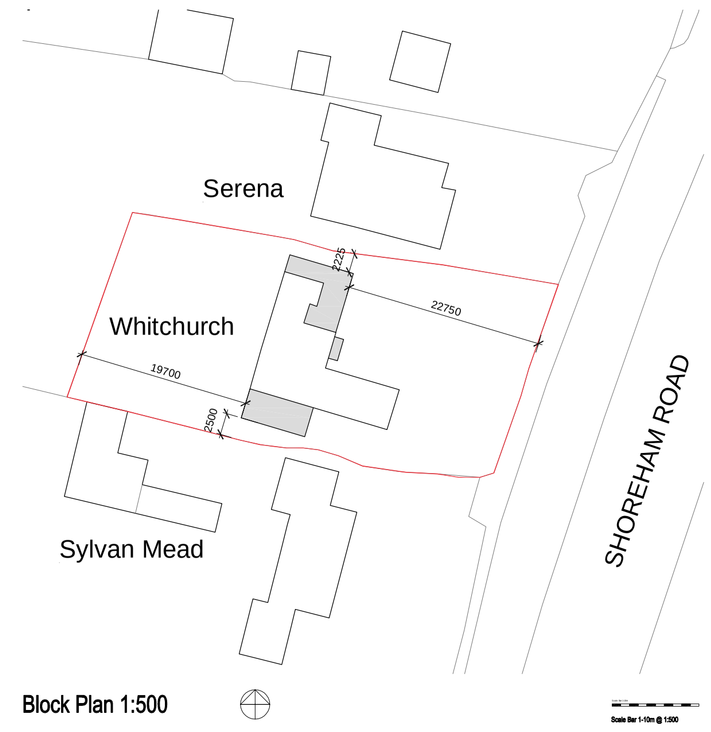

Block Plan 1:500

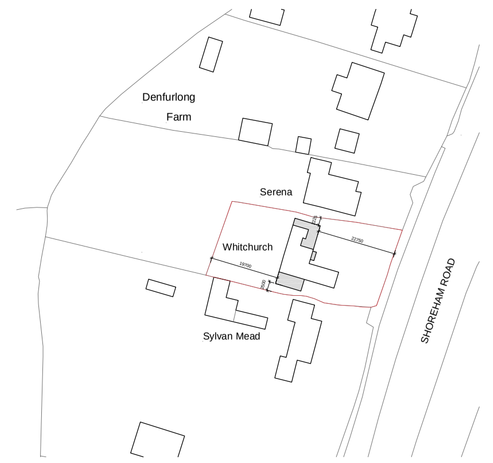

Location Plan 1:1250

Scale Bar 1-10m @ 1:50

amendments

client
Jimmy Wallis

job
Whitchurch
Henfield
West Sussex

drawing number
05

drawing title
Proposed Plans
PLANNING

date
April 2025

scale
1:50 @ A1

Do not scale off drawing
Check all dimensions on site before all work is commenced
All goods materials workmanship to conform with current building regulations BSS and COP's