


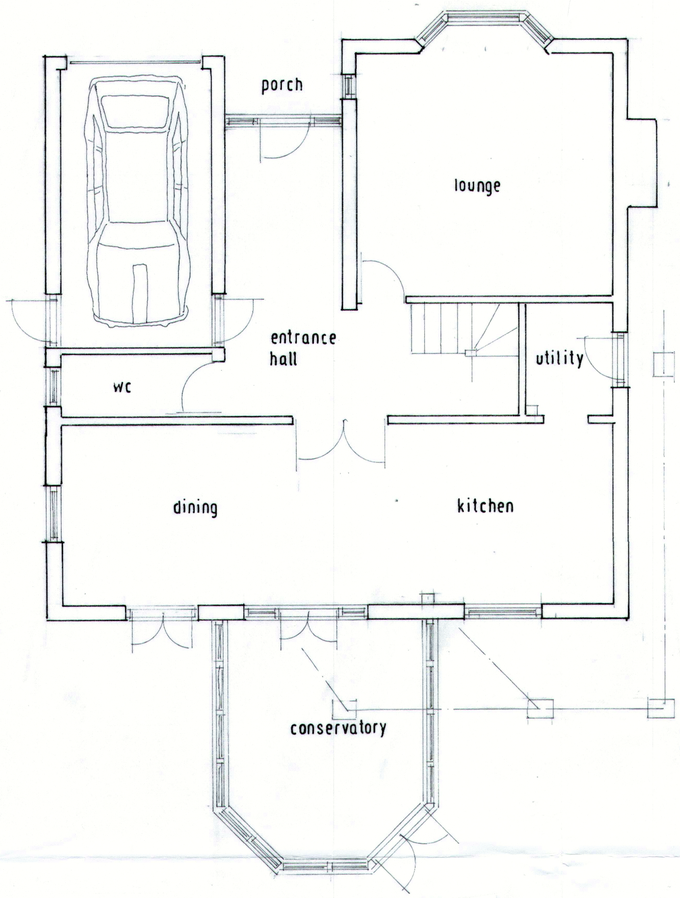


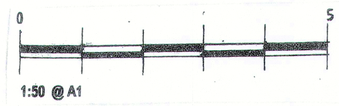


EXISTING GROUND FLOOR PLAN.

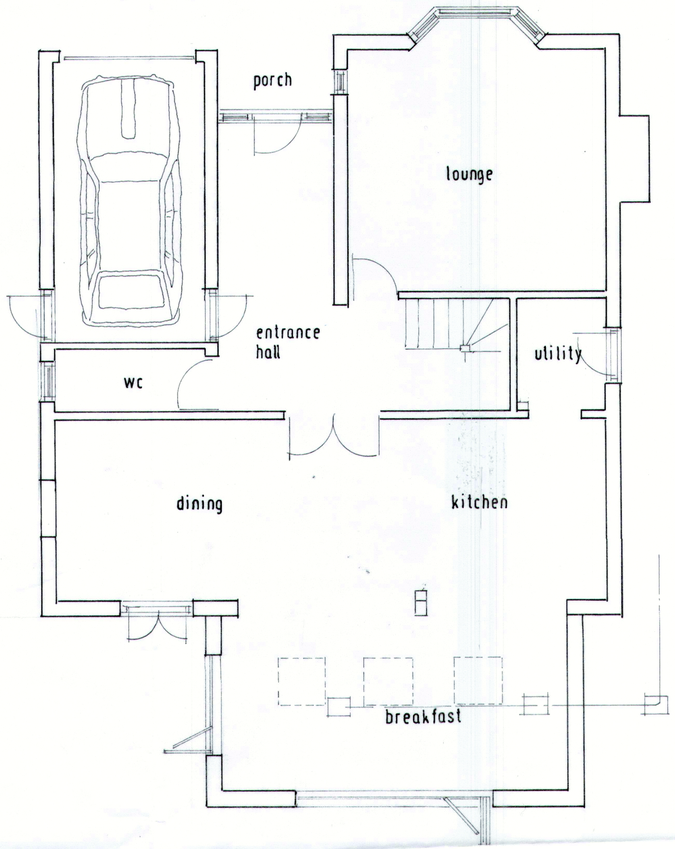

PROPOSED GROUND FLOOR PLAN.

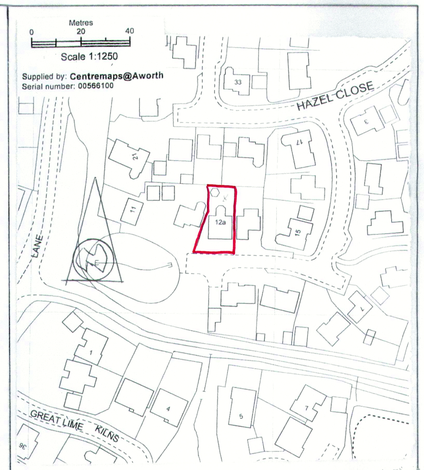


LOCATION PLAN 1:1250.

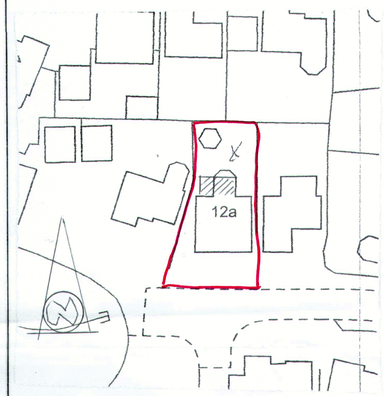


BLOCK PLAN 1:500.




EXISTING ELEVATIONS;

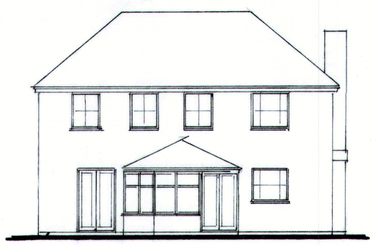


NORTH.

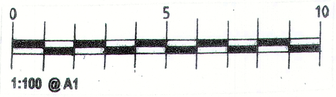

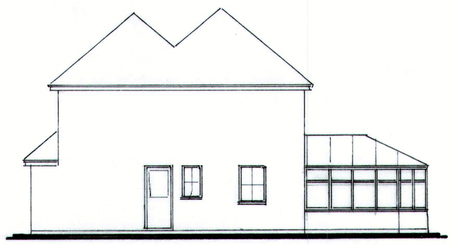


EAST.

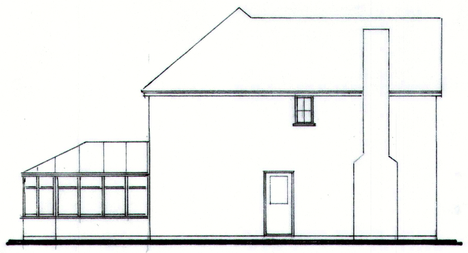


WEST


PROPOSED ELEVATIONS:

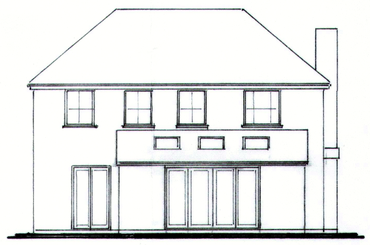

NORTH.

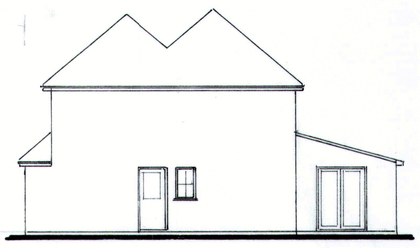

EAST.

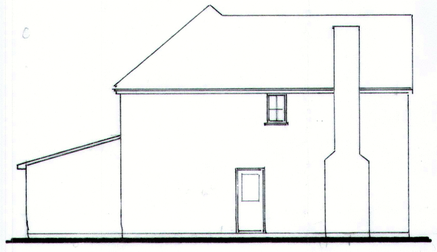

WEST.

NOTE;

- All external materials to match existing as near as is possible in colour and texture.

GLAZING AREA;

Existing glass area = 6.78m².
25% of new floor area =5.03m².
Allowable glazing area = 11.81m².
Proposed glazing area = 11.8m².

rev'n	date	details	by	chkd

ALAN RYRIE.

Telephone; **01293 452692.**

contract

MR. & MRS. I. BOYES,
12A, HAZEL CLOSE,
SOUTHWATER.

EXTENSION.

scale 1:50, 1:100 date FEB 2025 by checked

job no.	drawing no.	rev.
	IB 01.	