

SAFETY, HEALTH AND ENVIRONMENTAL



In addition to the hazards, risks normally associated with the type of work detailed on this drawing, note the following significant risks and information.

Construction:



1. Close proximity to existing overhead statutory utility cables.
2. Existing known statutory utility services located within vicinity of works; refer to NJC Surveys Ltd drawing U1973/01 dated 2017. The contractor is to undertake a detailed underground survey prior to the commencement of any works and confirm no diversion works are required with the associated Statutory Utility Providers.
3. Root protection areas present in the vicinity of the works. Contractor to coordinate any works the arboricultural method statement.

For information relating to end use, maintenance, demolition, see the health and safety file.

It is assumed that all works will be carried out by a competent Contractor, where appropriate, to an approved method statement.

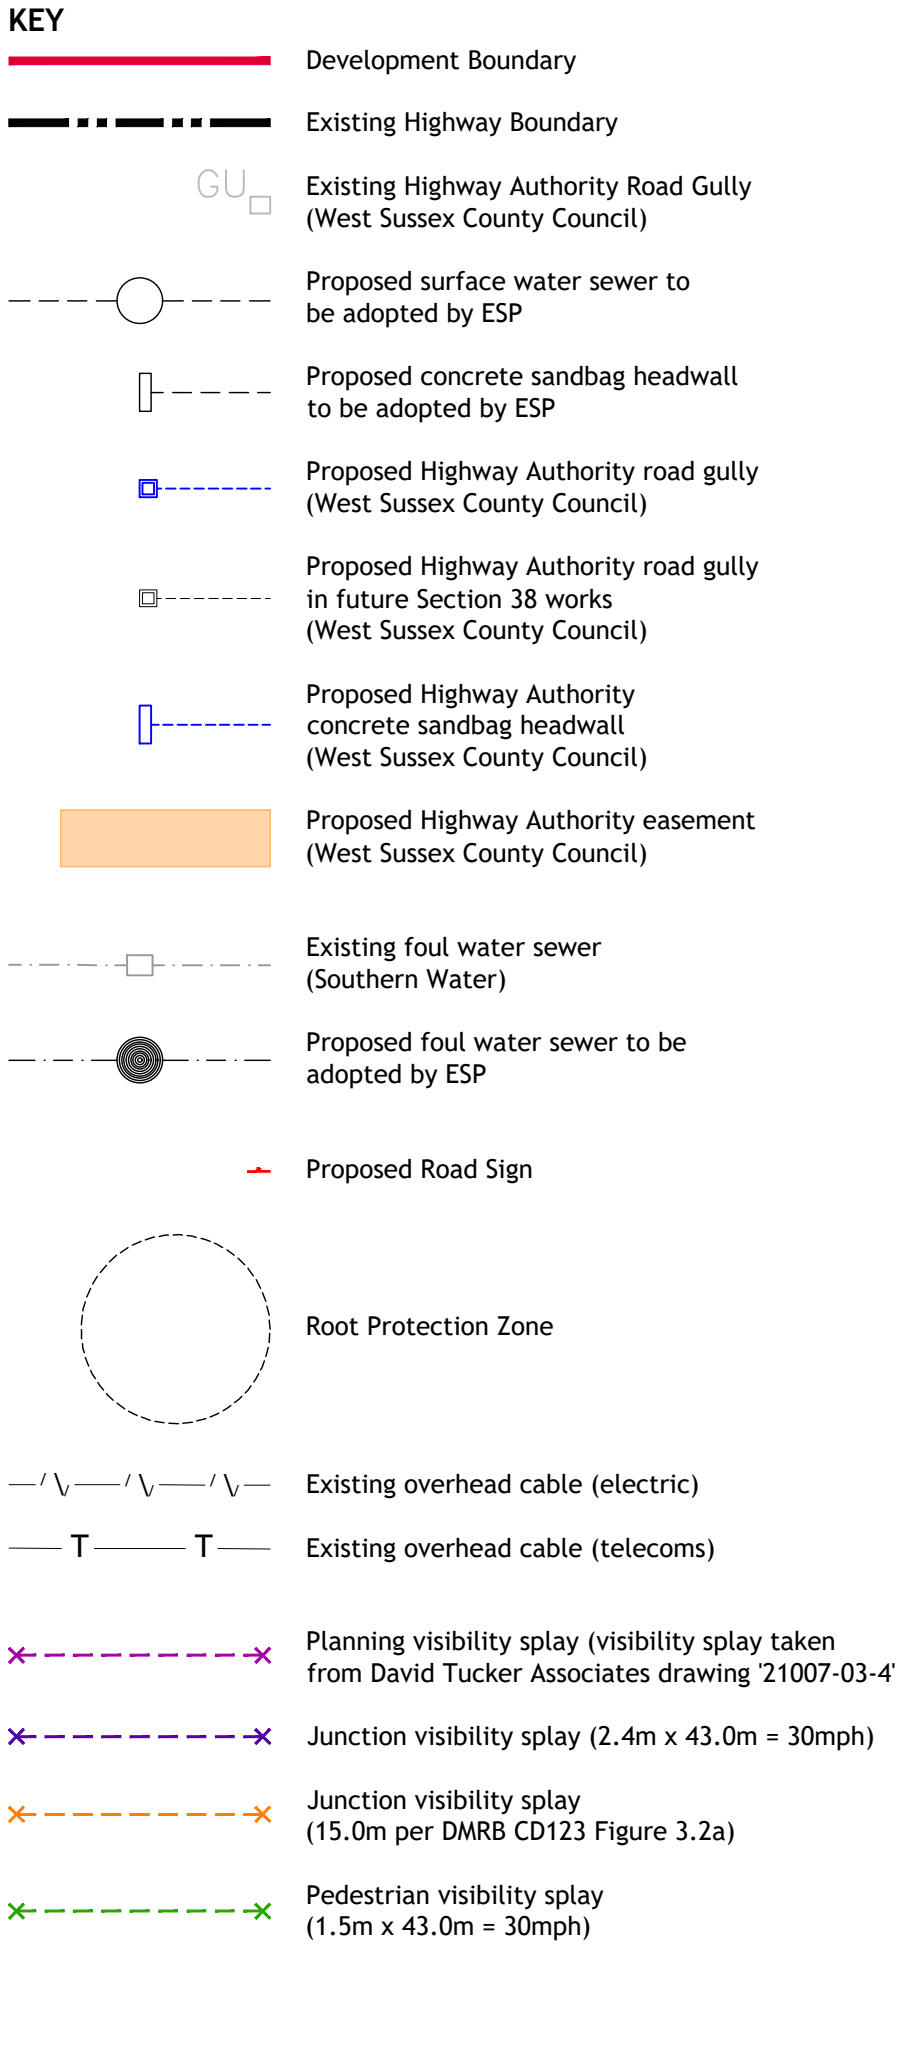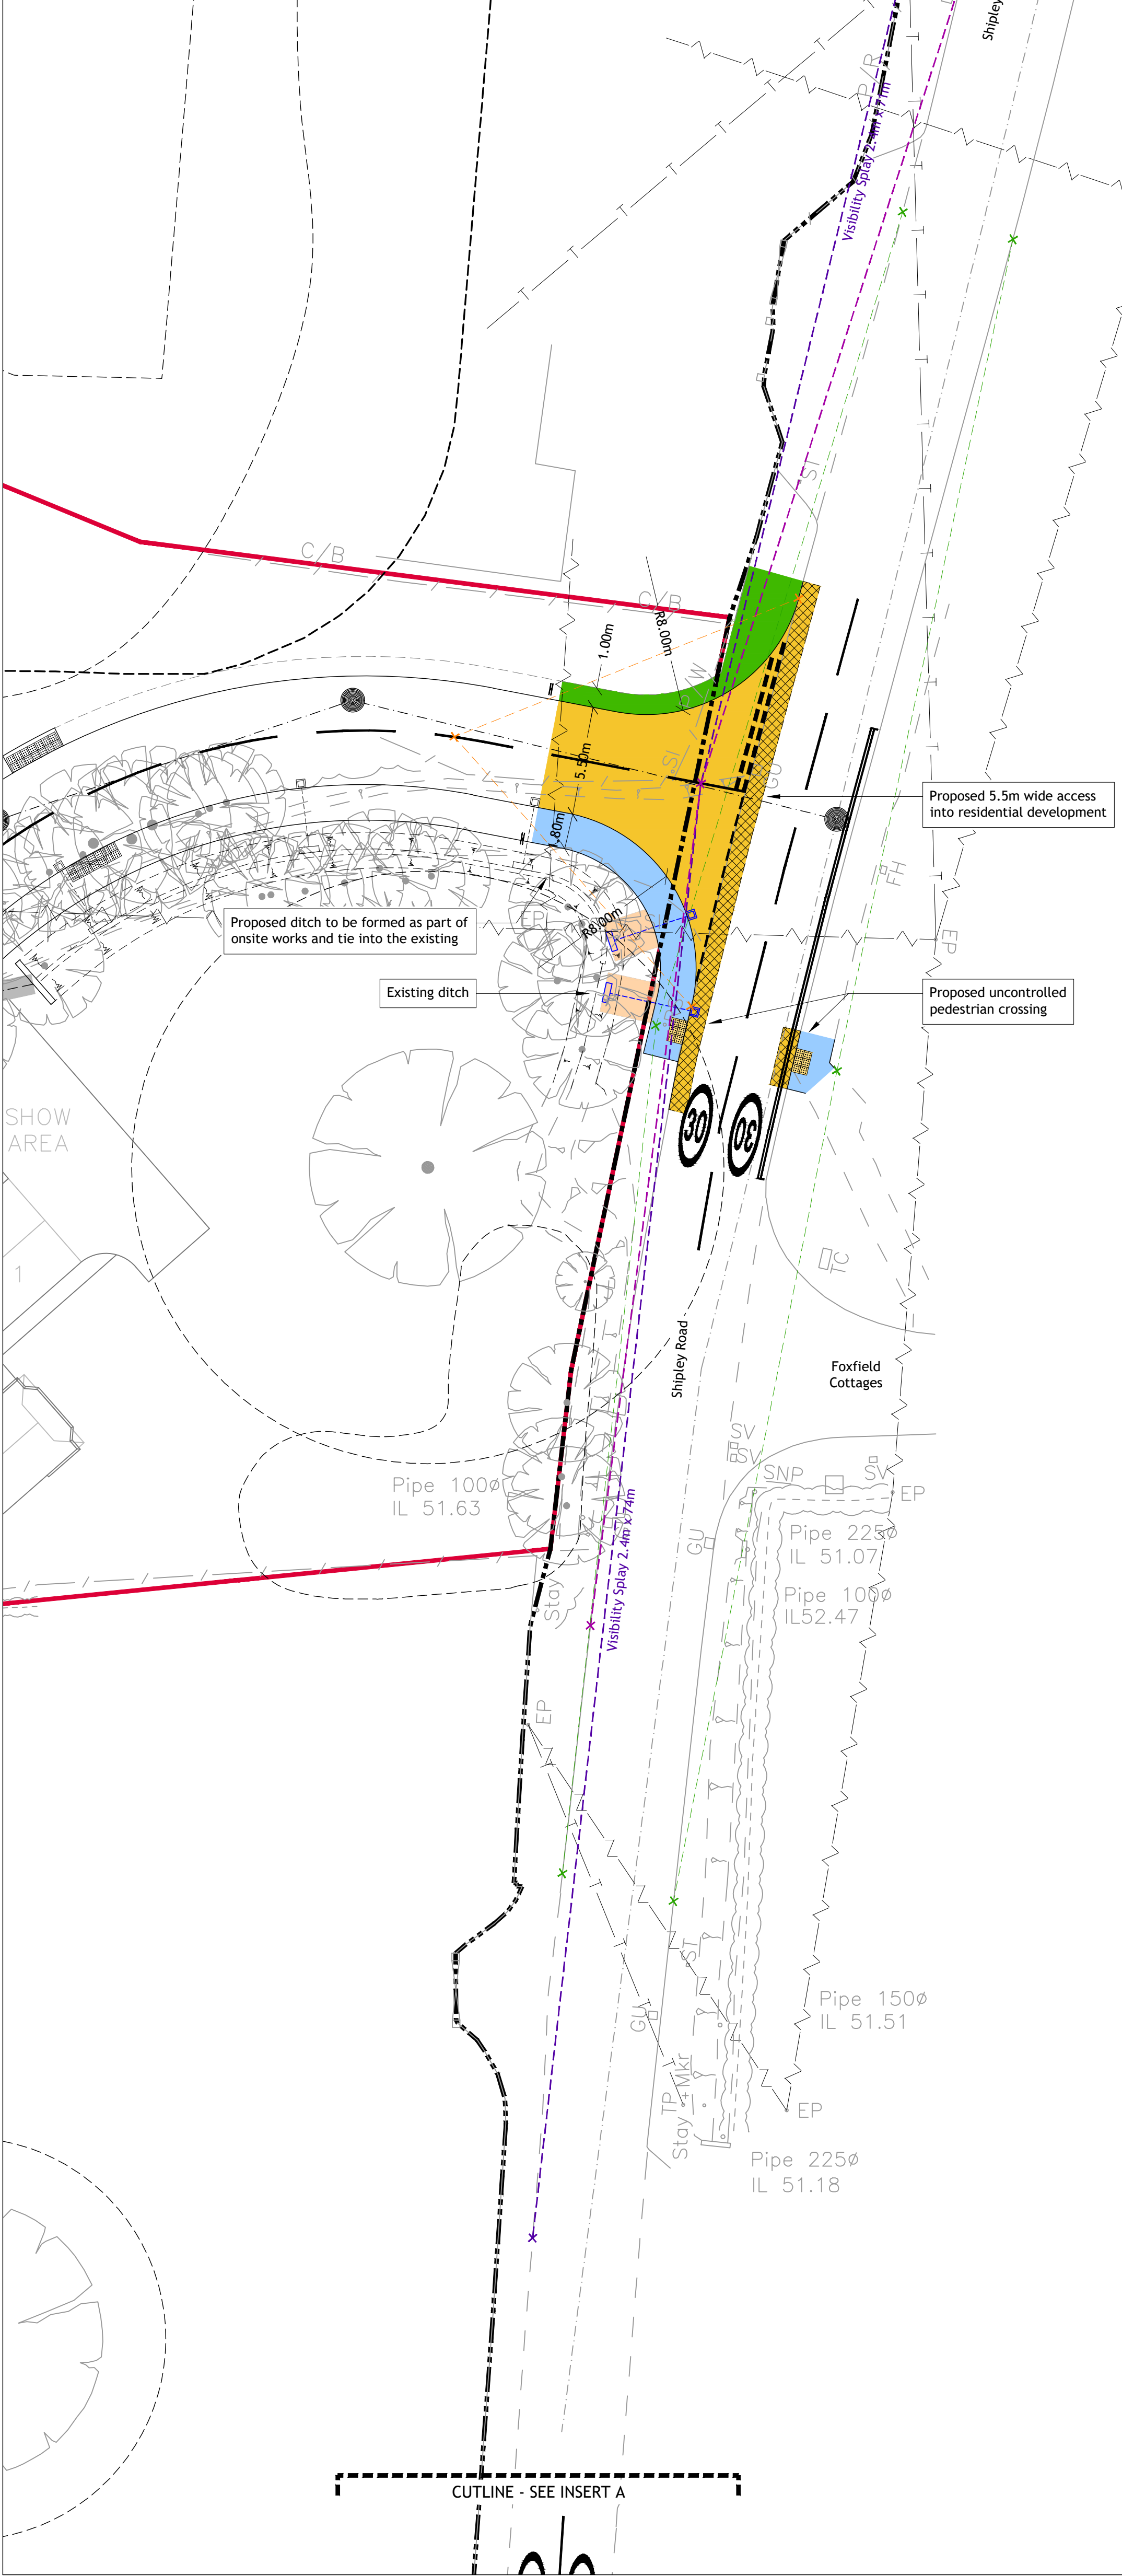

- NOTES**
1. Contractors must check all dimensions on site. Only figured dimensions are to be worked from. Discrepancies must be reported to the Architect or Engineer before proceeding. This drawing is copyright.
2. Reproduced from OS Sitemap © by permission of Ordnance Survey on behalf of The Controller of Her Majesty's Stationery Office. © Crown copyright 2008. All rights reserved. Licence number 100007126.
3. Until technical approval has been obtained from the relevant authorities, all drawings are issued as preliminary and not for construction. Should the Contractor commence site work prior to the approval being given it is entirely at their own risk.
4. Woods Hardwick cannot accept any discrepancies in terms of coordinates or any other information deciphered from .dwg files.
5. The exact location and level of all existing sewers, drains and services are to be confirmed on site prior to the commencement of any works.
6. Drainage to be designed in accordance with the Sewerage Sector Guidance, Design and Construction Guidance ("the Code") Approved Version 2.3, 11 November 2023.
7. All works to be in accordance with West Sussex County Council Design Guidance & Standard Details

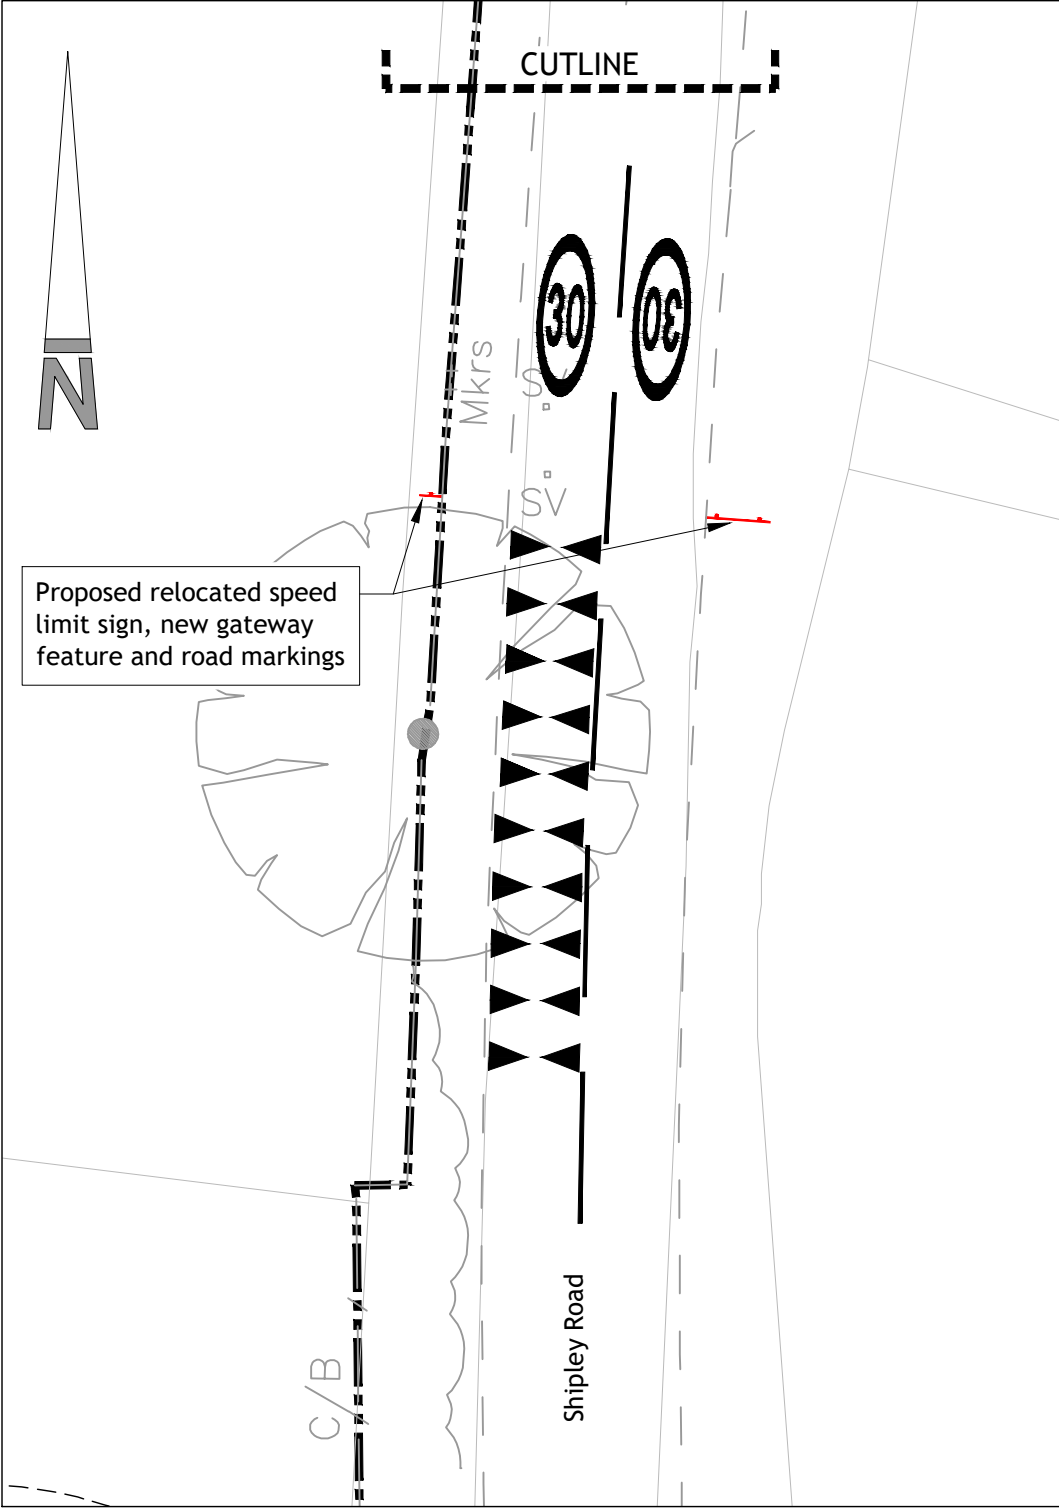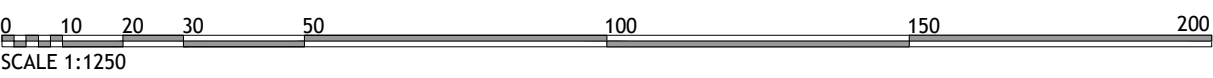

Insert A
Scale 1:200

A	ADOPTING WATER AUTHORITY UPDATED TO ESP	WT	PK	10.03.26
REV	DESCRIPTION	DRN	CHD	DATE
PRELIMINARY	INFORMATION			TENDER
CONSTRUCTION	AS BUILT			
SCALE	AS SHOWN @ A1	DATE	OCTOBER 2025	
DRAWN	WT	CHK	PK	
DRAWING NO.	19711-RFSH-5-500	REV	A	
TITLE	RASCALS FARM SOUTHWATER			
DETAILS	SECTION 278 AGREEMENT GENERAL ARRANGEMENT			

Woods Hardwick
Architecture | Engineering | Planning | Surveying

BEDFORD : HEAD OFFICE
15-17 Goldington Road,
Bedford, MK40 3NH.
T: +44 (0) 1234 268862

BIRMINGHAM
Fort Dunlop, Fort Parkway,
Birmingham, B24 9FD.
T: +44 (0) 121 6297784

LONDON
77 New Cavendish Street, London, W1W 6XB | T: +44 (0) 204 5481104

ONLINE: mail@woodshardwick.com | woodshardwick.com

PLEASE CONSIDER THE ENVIRONMENT BEFORE PRINTING THIS DRAWING