
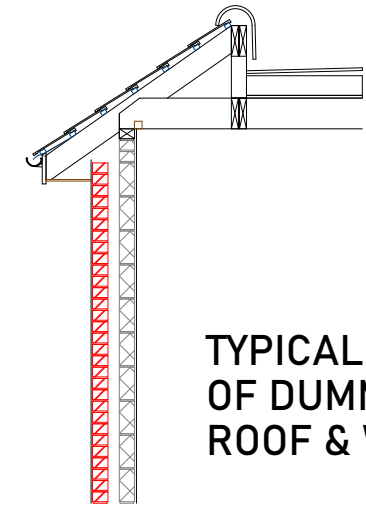


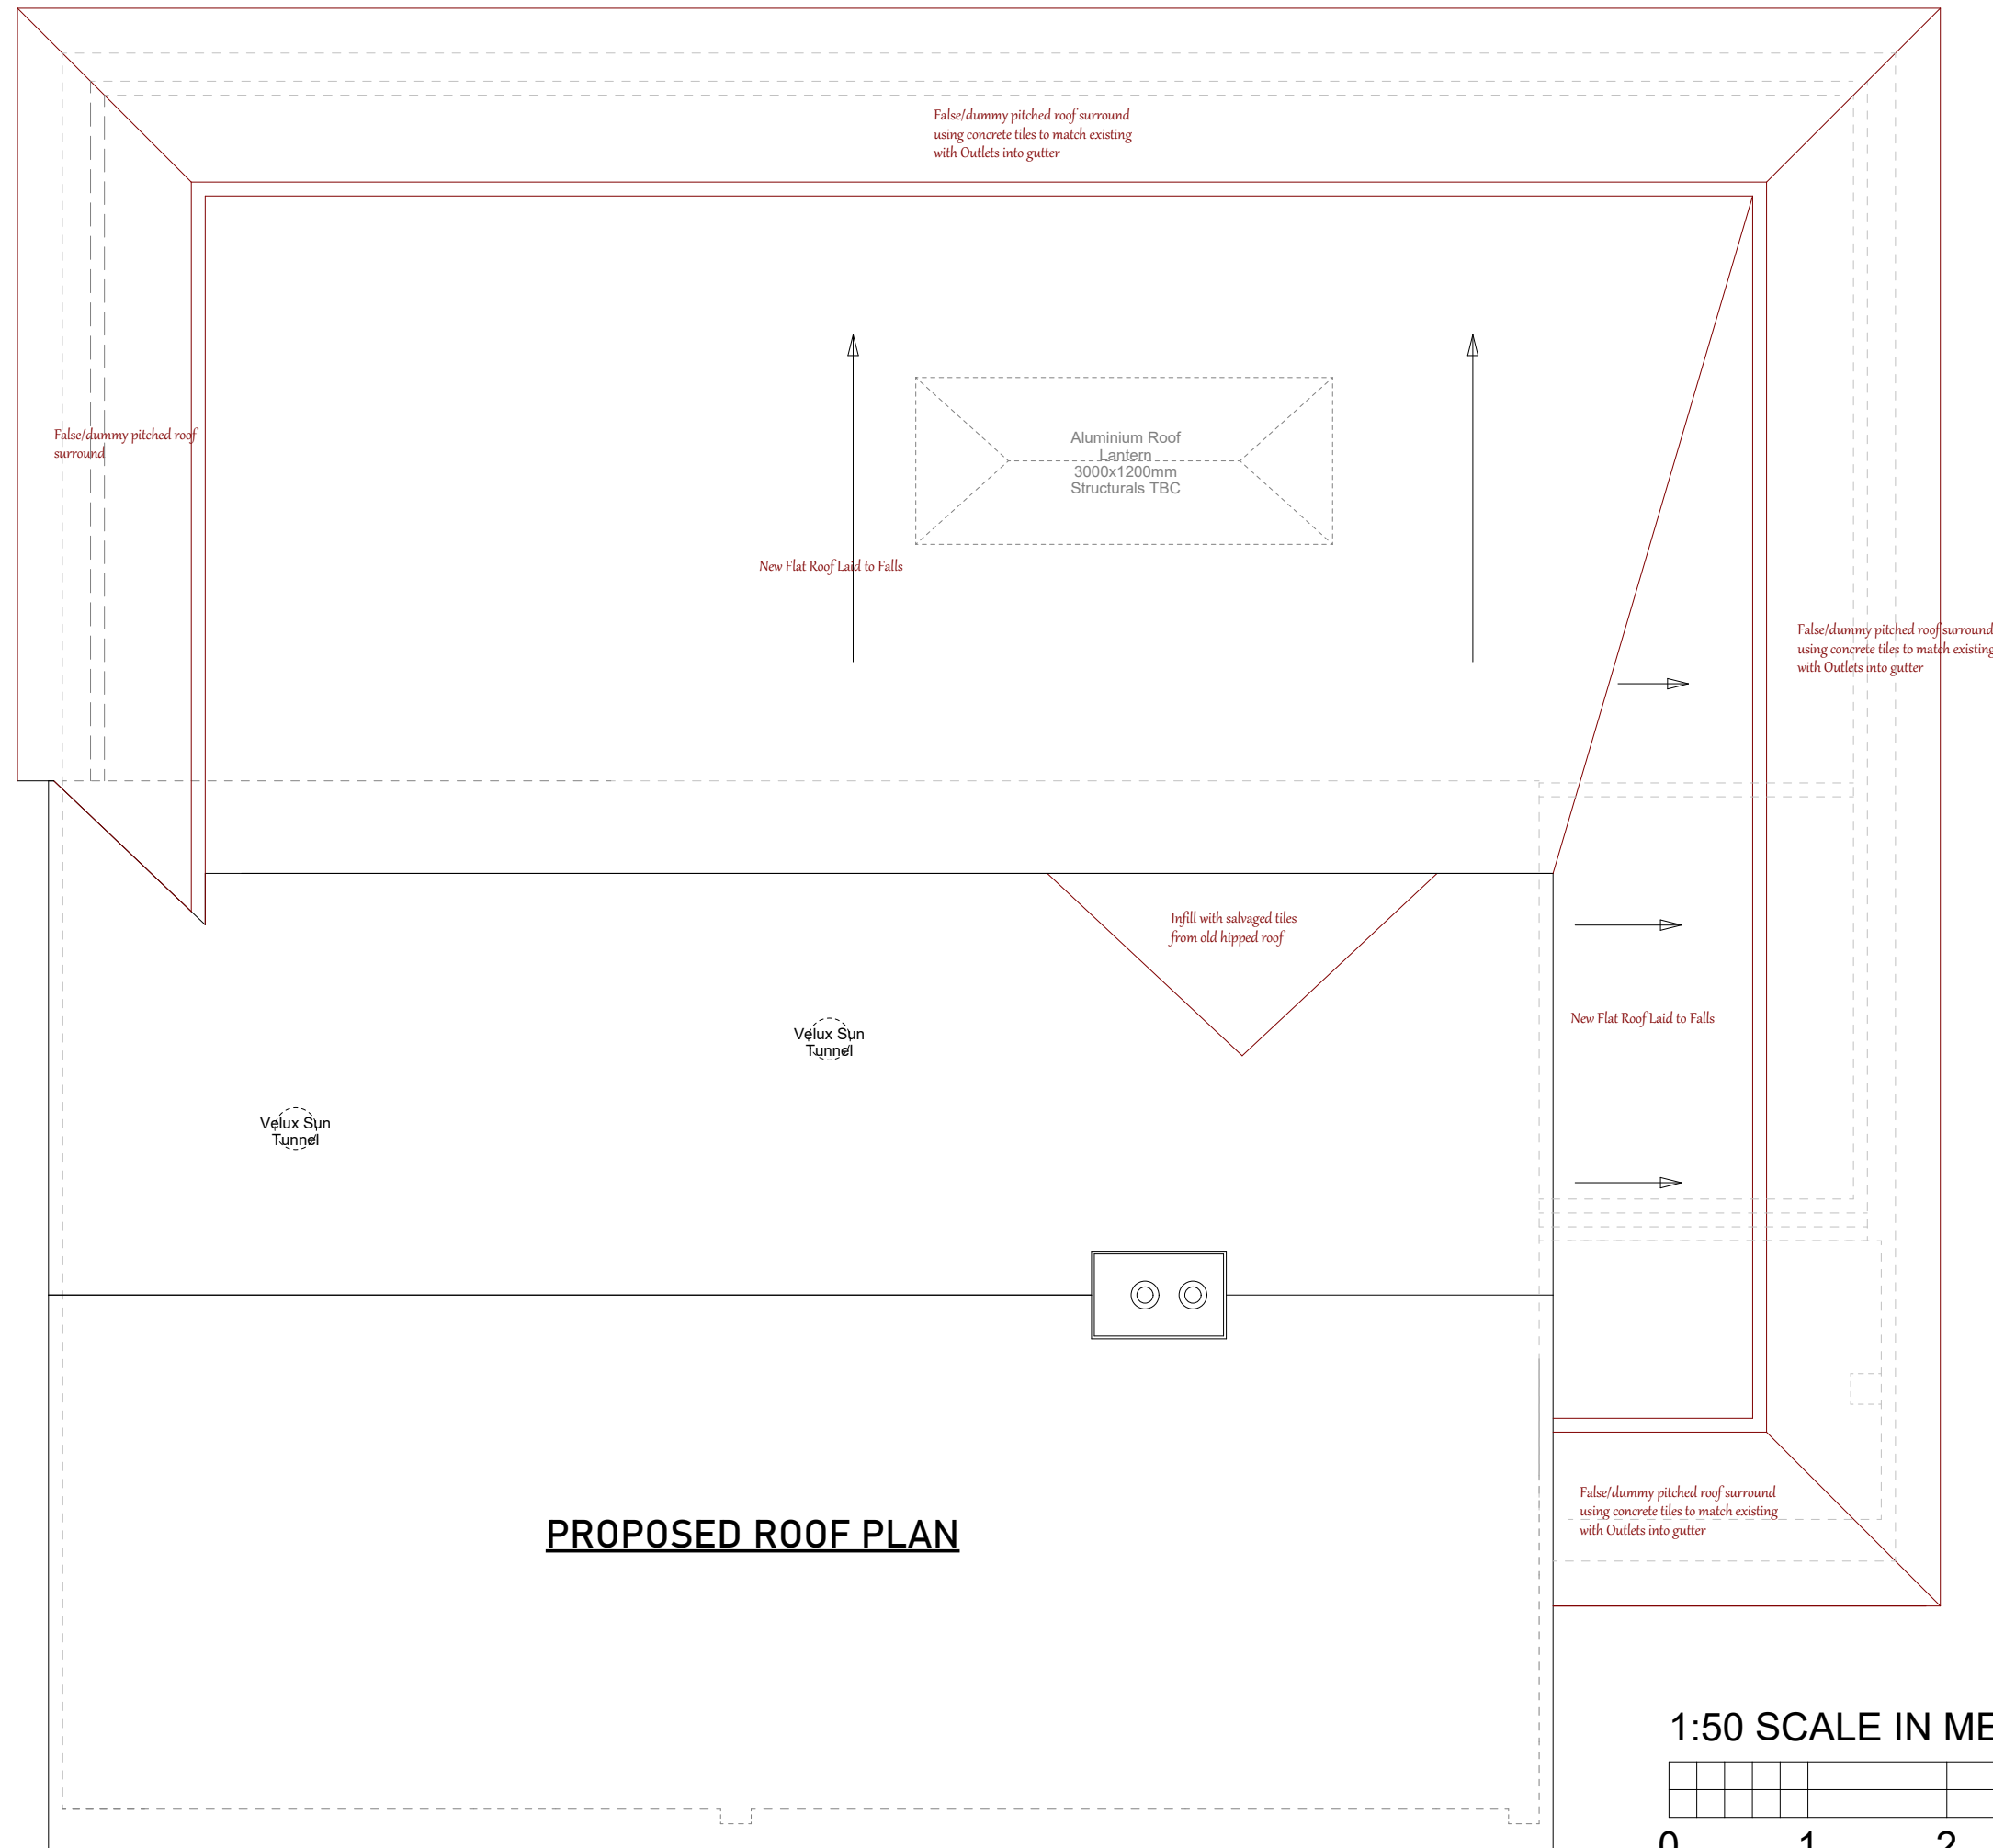

Neighbour's garage roof junction to be made weatherproof following removal of the existing garage.
Final detailing to be agreed with adjoining owner prior to construction.

Please note:
This drawing has been prepared solely for the purposes of obtaining Planning Permission. All dimensions are approximate unless otherwise stated and shall be verified on site prior to construction. Structural design, foundations, steelwork, roof structure, drainage, thermal performance and Building Regulations compliance are to be designed and approved separately.
A J Parsons Building Design accepts no responsibility for construction works undertaken from this drawing.

Proposed Rear and Side Extension

Mr & Mrs E Williamson
54 Queensway
Horsham
RH13 5AY

Scale: 1:50
Date: JUL 26

Dwg Nr: 54Q 26 AJP05



A J PARSONS
BUILDING DESIGN

Practical plans for extensions & alterations

1:50 SCALE IN METRES

