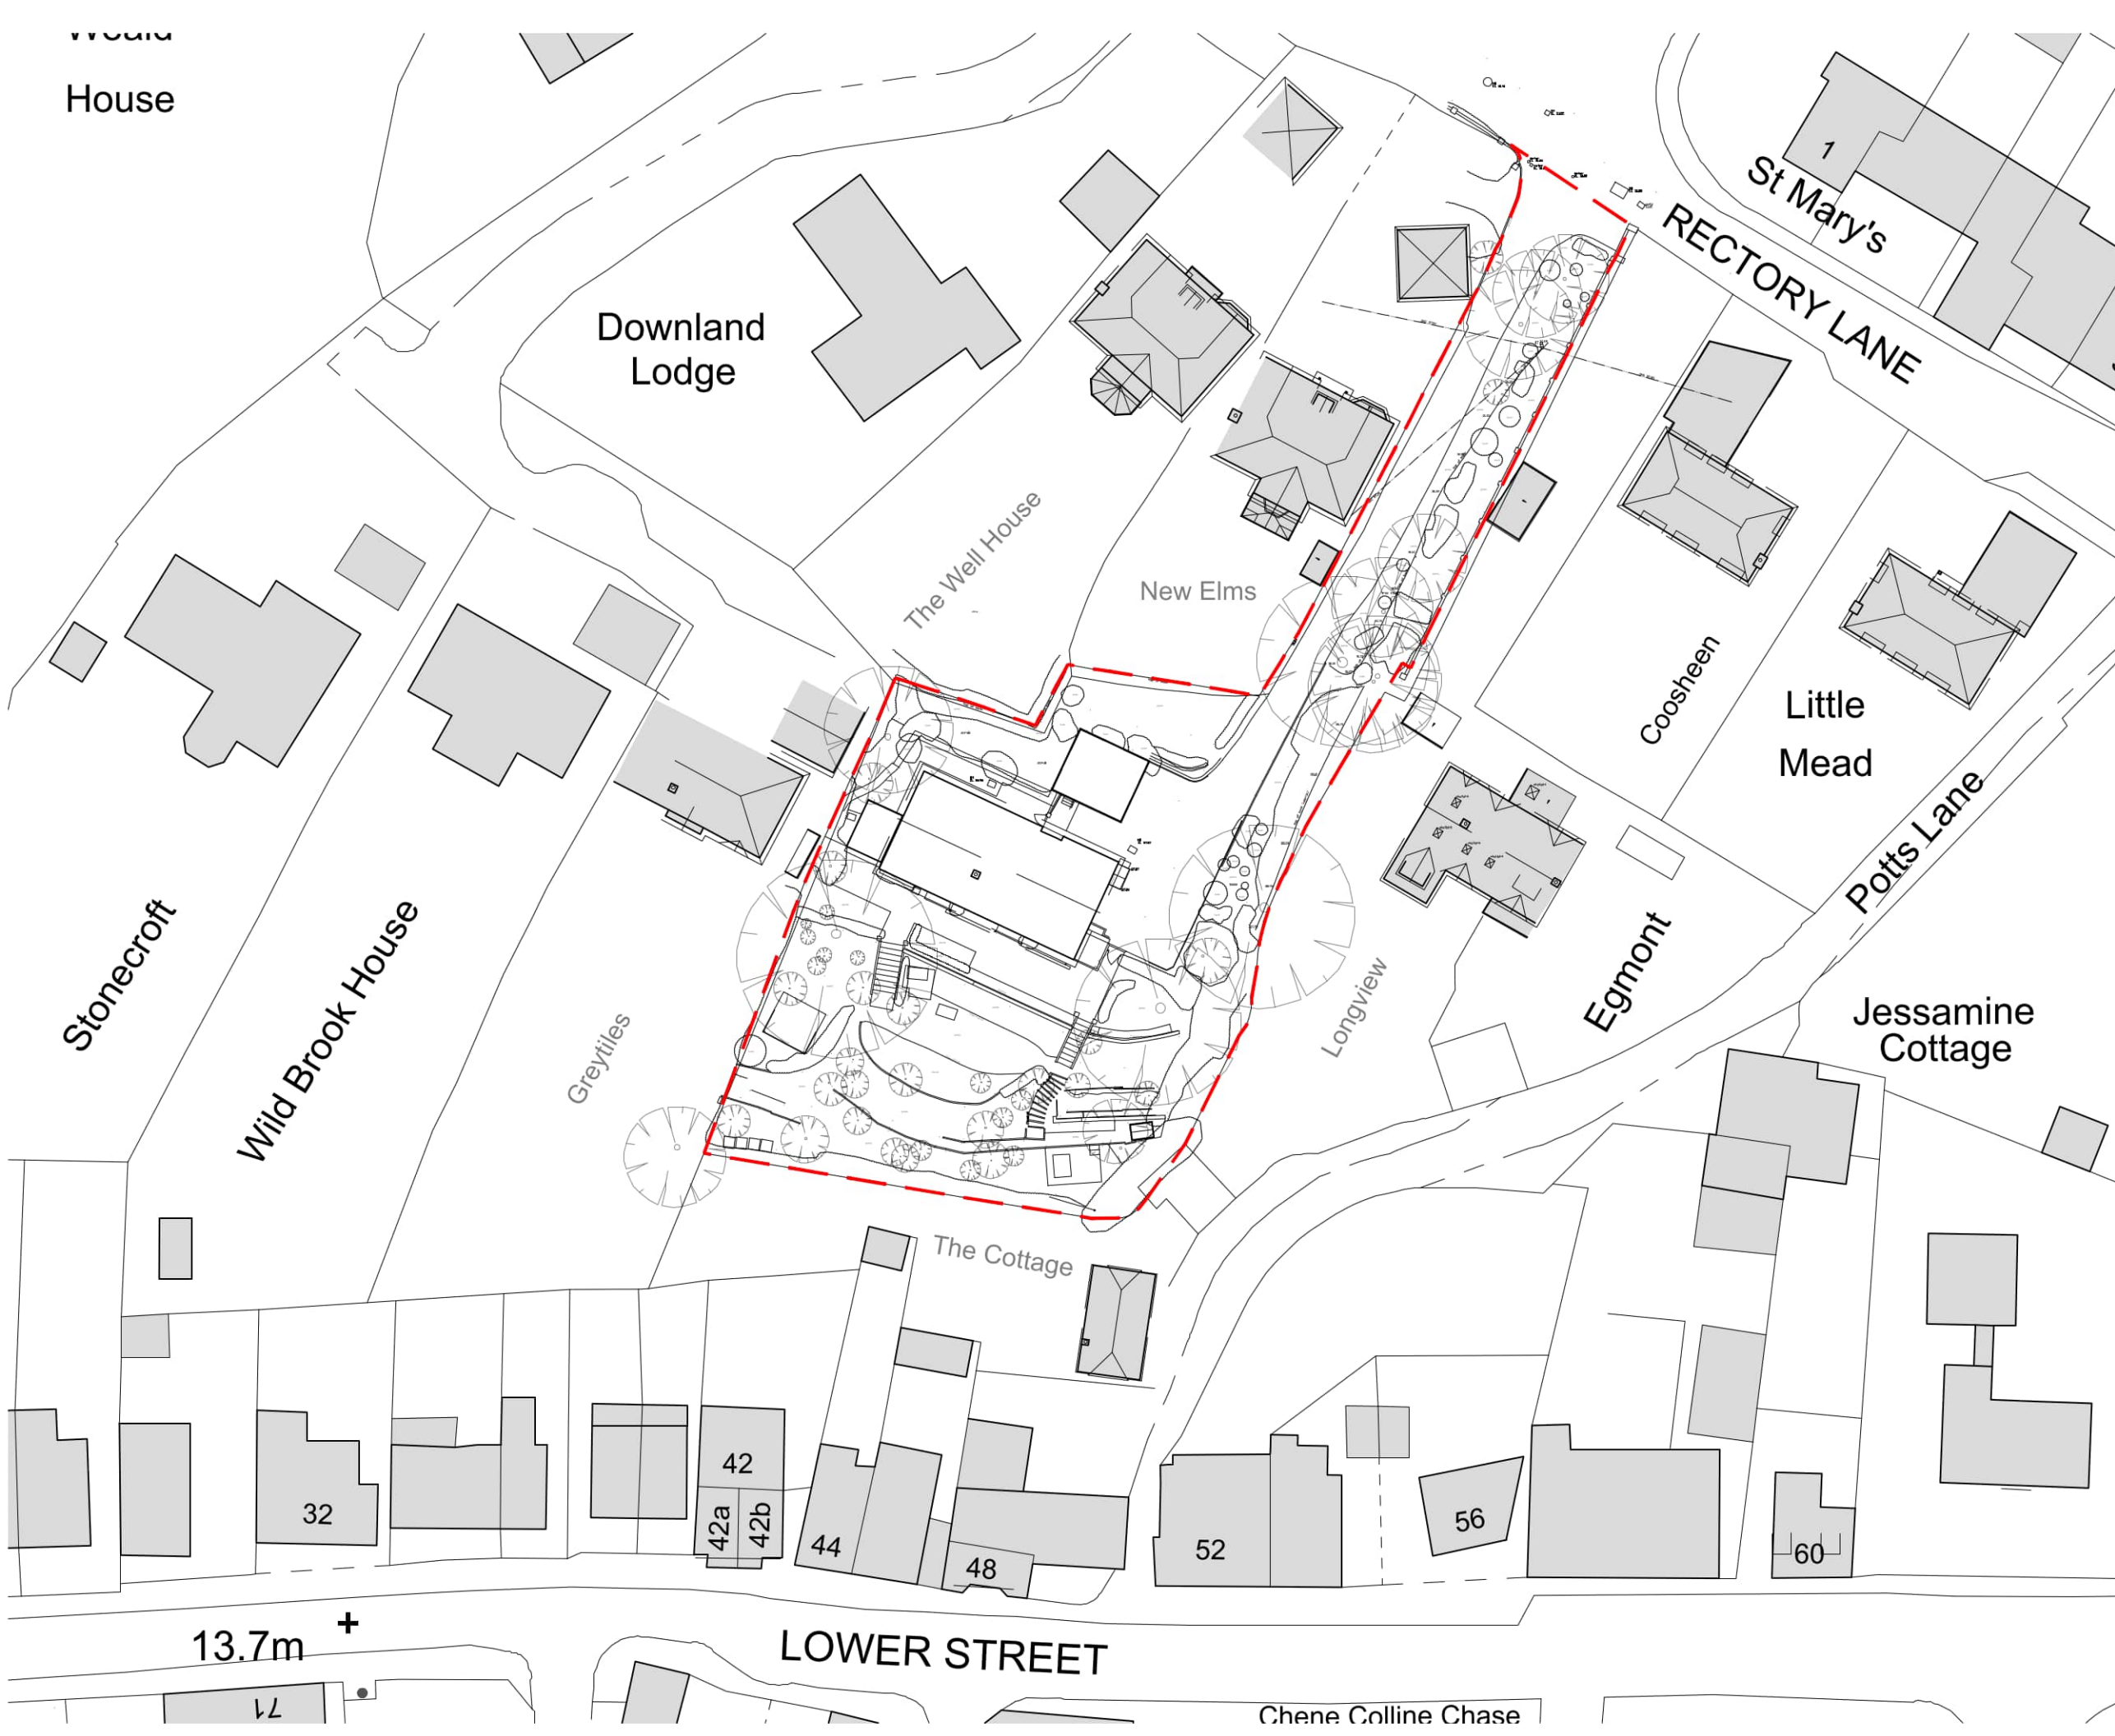


Key
Proposed Application Boundary

P03	Site context updated to comment	11.01.26
P02	Scale Changed	18.10.25
P01	First Issue	03.10.25
Rev	Amendments	Date
Document Status		
Preliminary		
Client Name		
Mr & Mrs Burrage		
Project Name		
Little Ridge, Rectory Lane, Pulborough		
Scale	Project No.	Date Created
A3 - 1:500	LR23	August 25
Document Title		
Existing Site Plan		
Document Reference		Revision
EX01		P03