



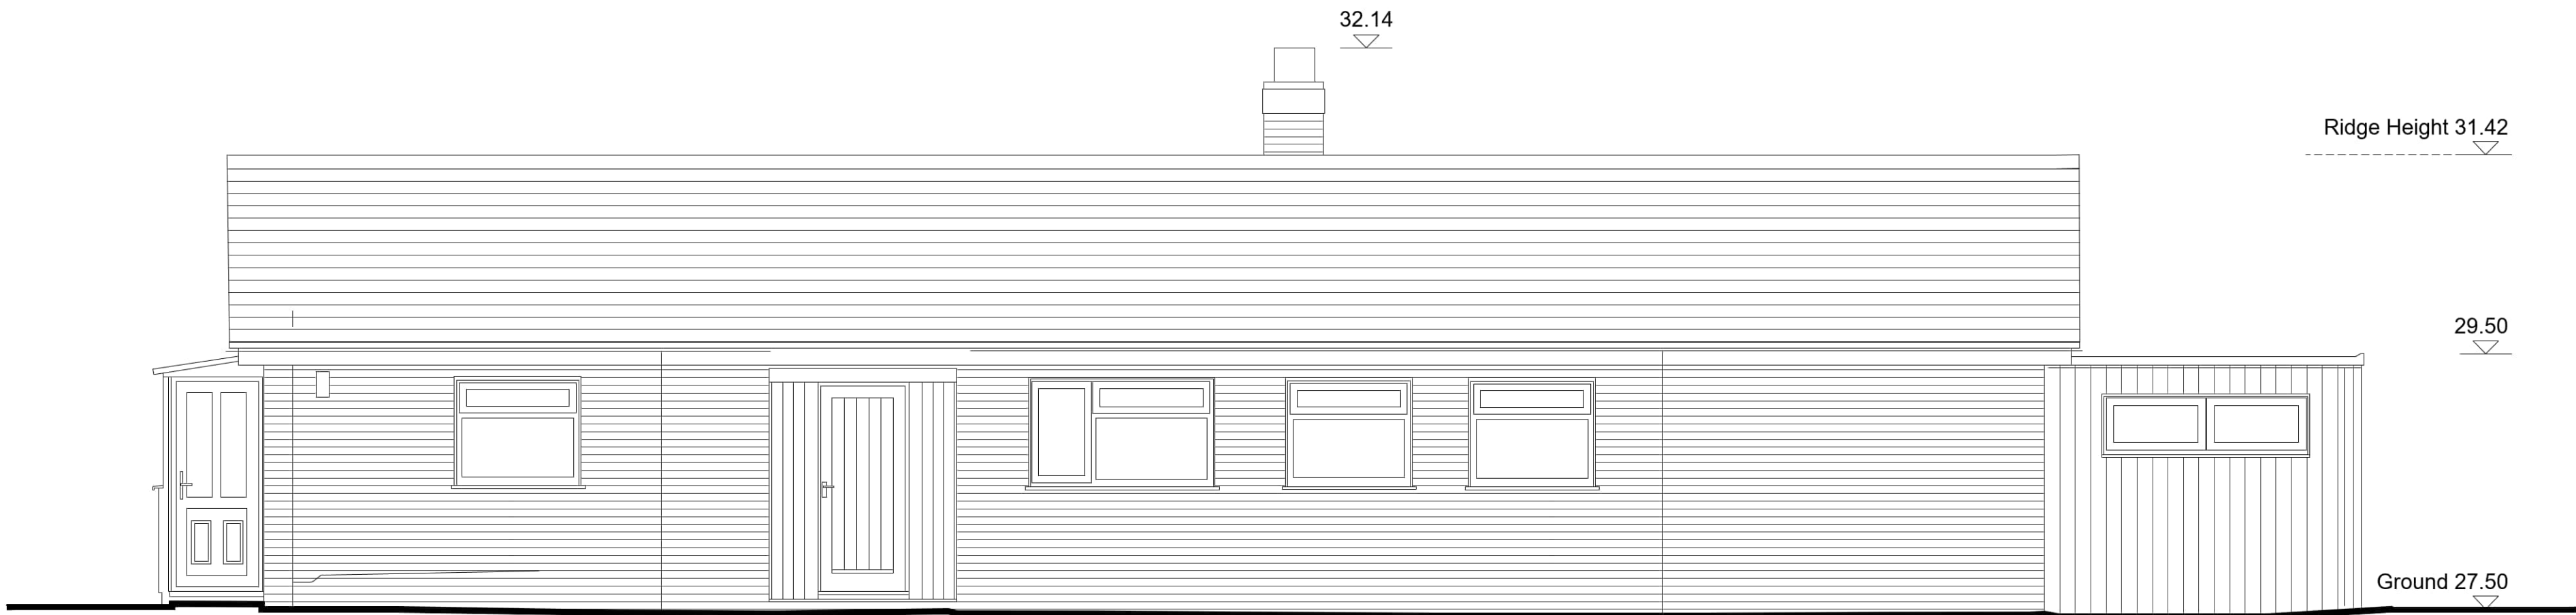

North elevation

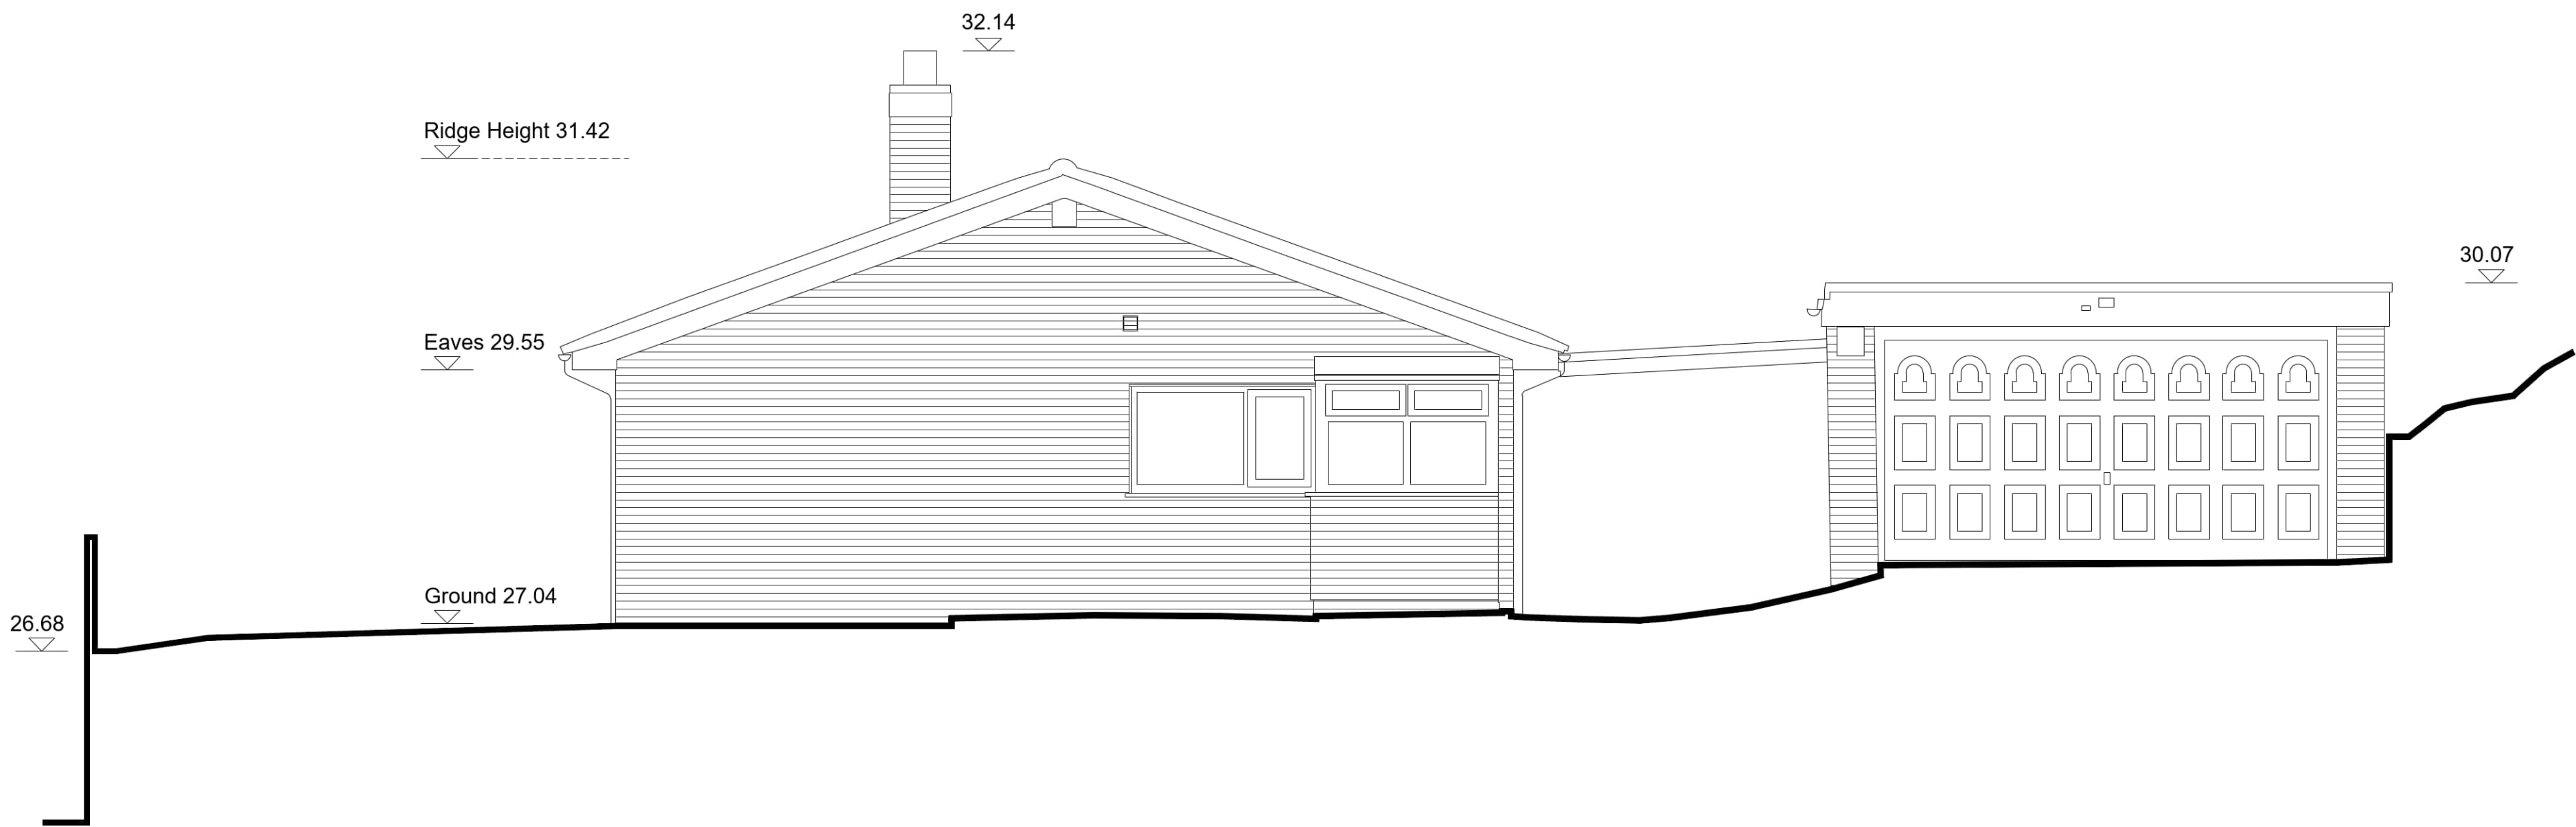

East Elevation

P02	Updated for submission	11.01.26
P01	First Issue	06.01.26
Rev	Amendments	Date
Document Status		
Preliminary		
Client Name		
Mr & Mrs Burrage		
Project Name		
Little Ridge, Rectory Lane, Pulborough		
Scale	Project No.	Date Created
A1 - 1:50	LR23	August 25
Document Title		
Existing North and East Elevation		
Document Reference		Revision
EX03		P02