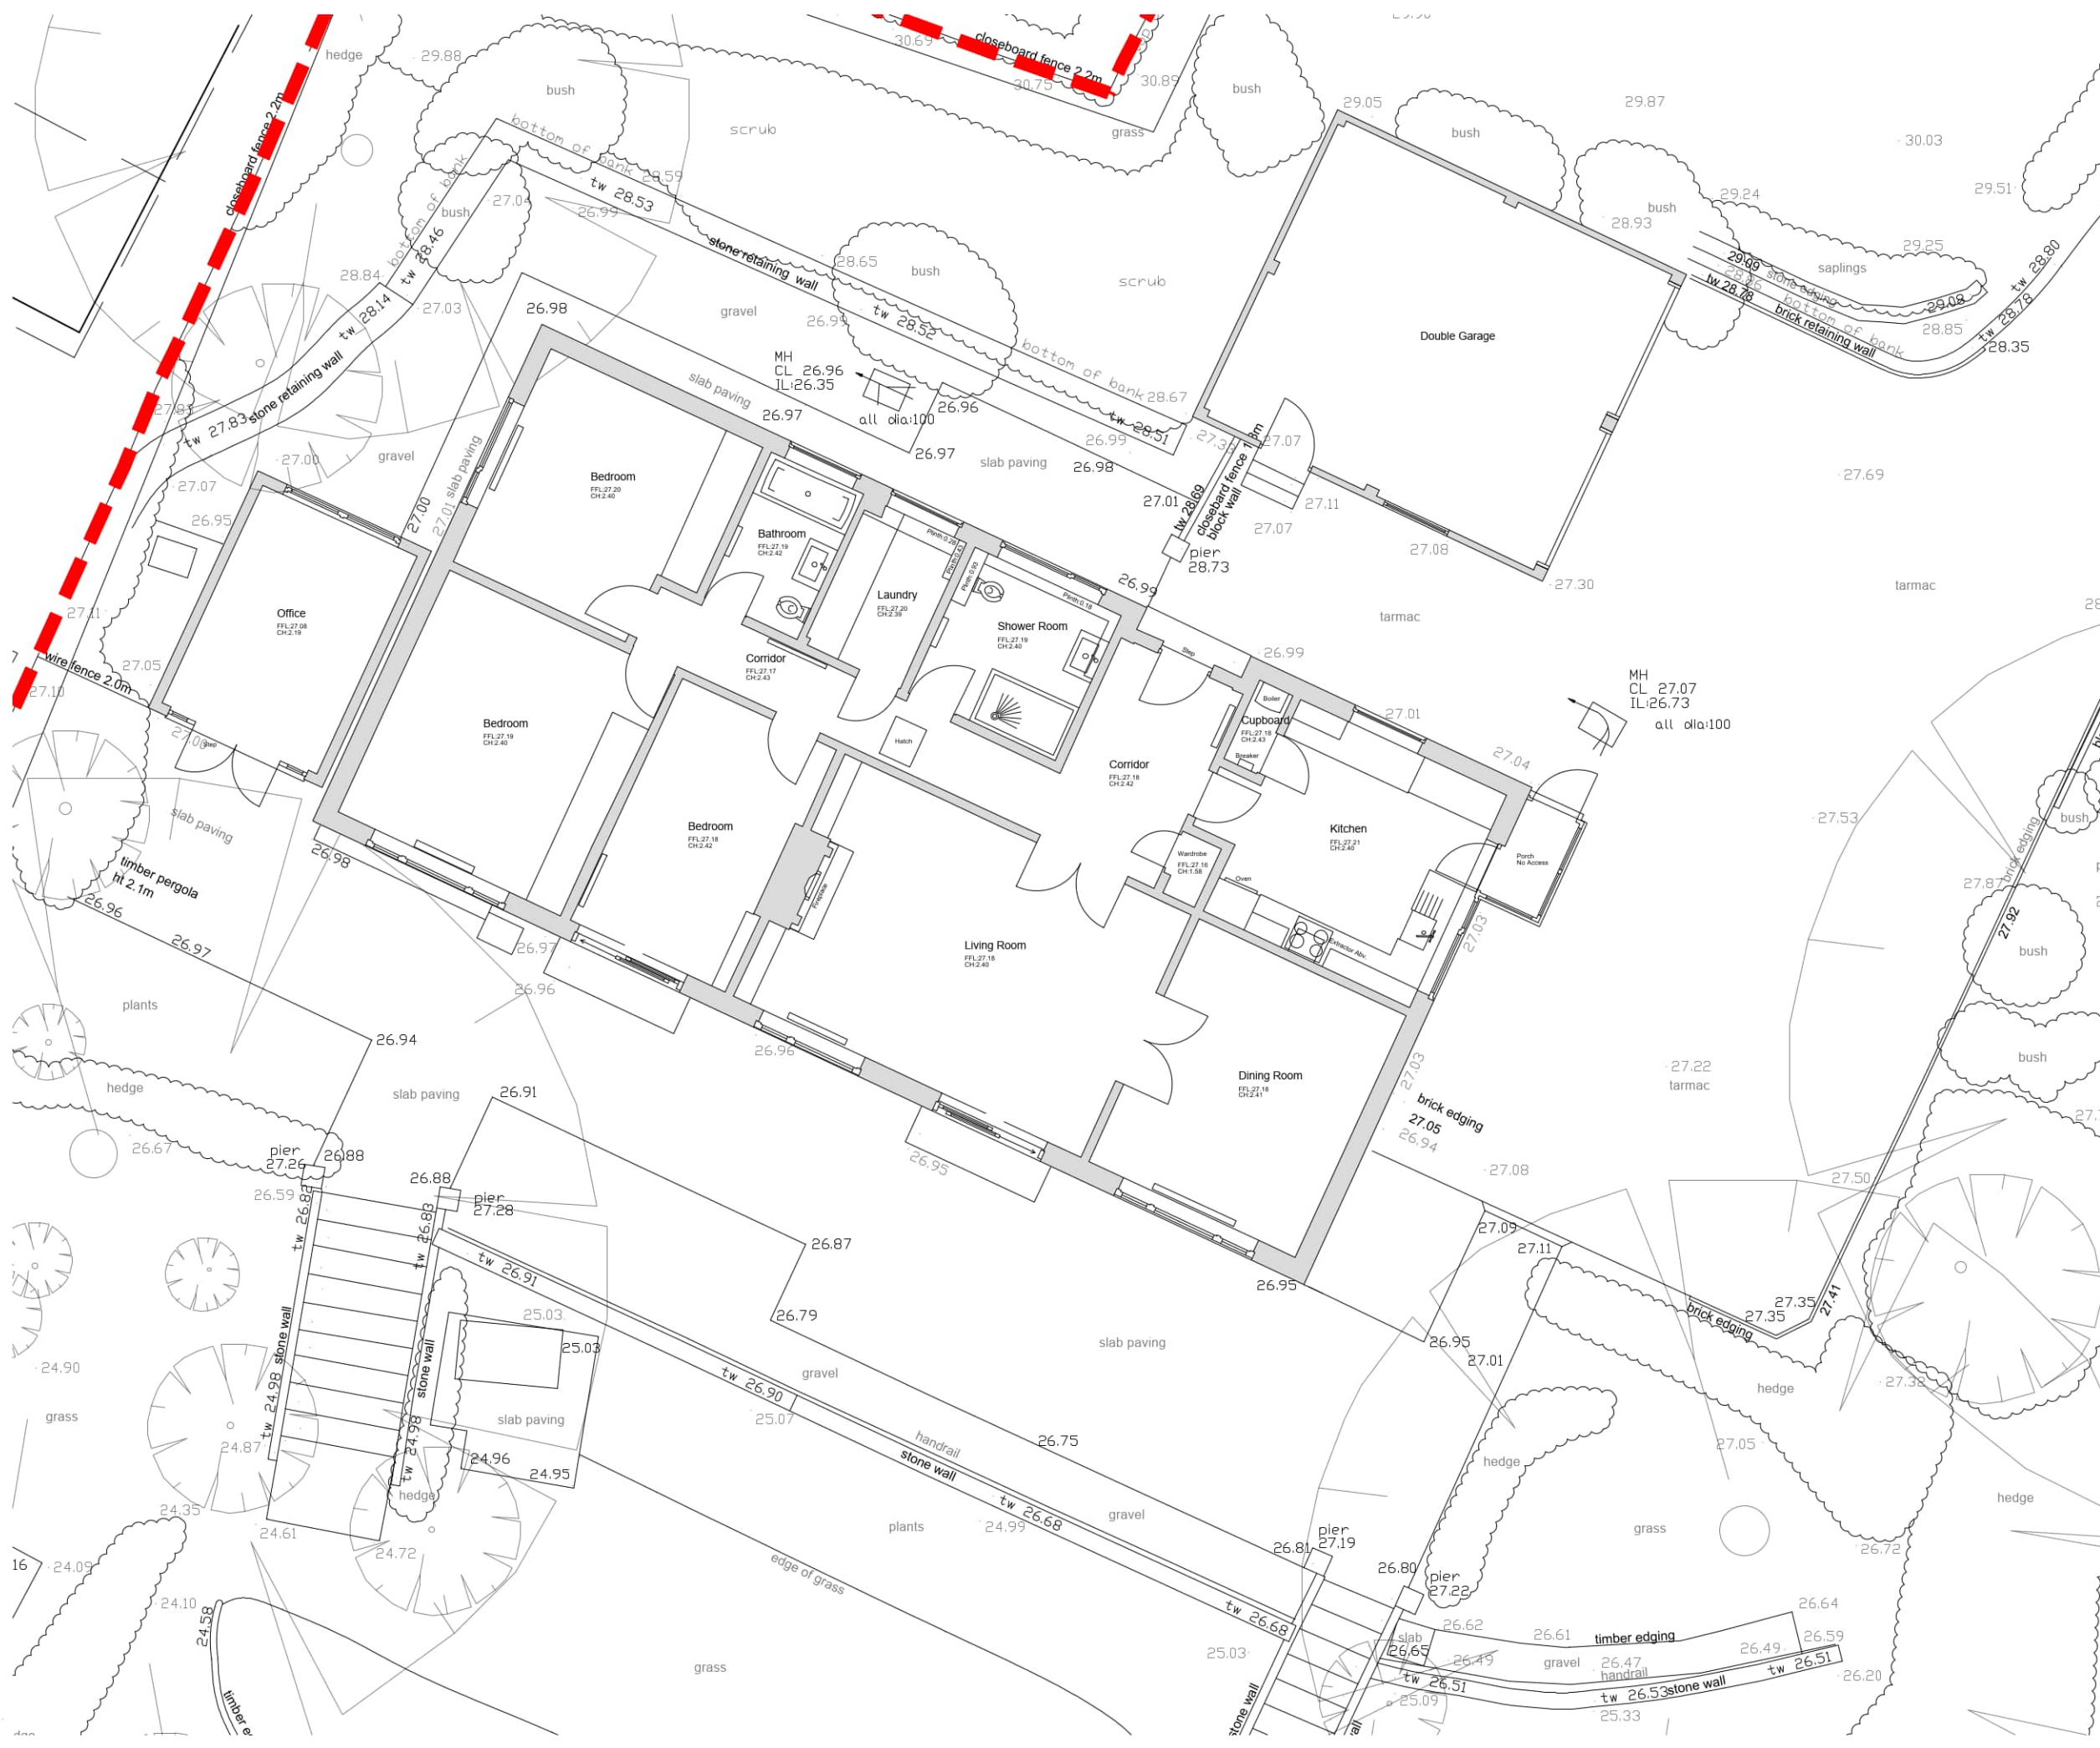


Key
----- Proposed Application Boundary

P02	First Issue	11.01.26
P01	First Issue	06.01.26
Rev	Amendments	Date
Document Status		
Preliminary		
Client Name		
Mr & Mrs Burrage		
Project Name		
Little Ridge, Rectory Lane, Pulborough		
Scale	Project No.	Date Created
A3 - 1:100	LR23	AUG 25
Document Title		
Existing Ground Floor Plan		
Document Reference		Revision
EX04		P02