



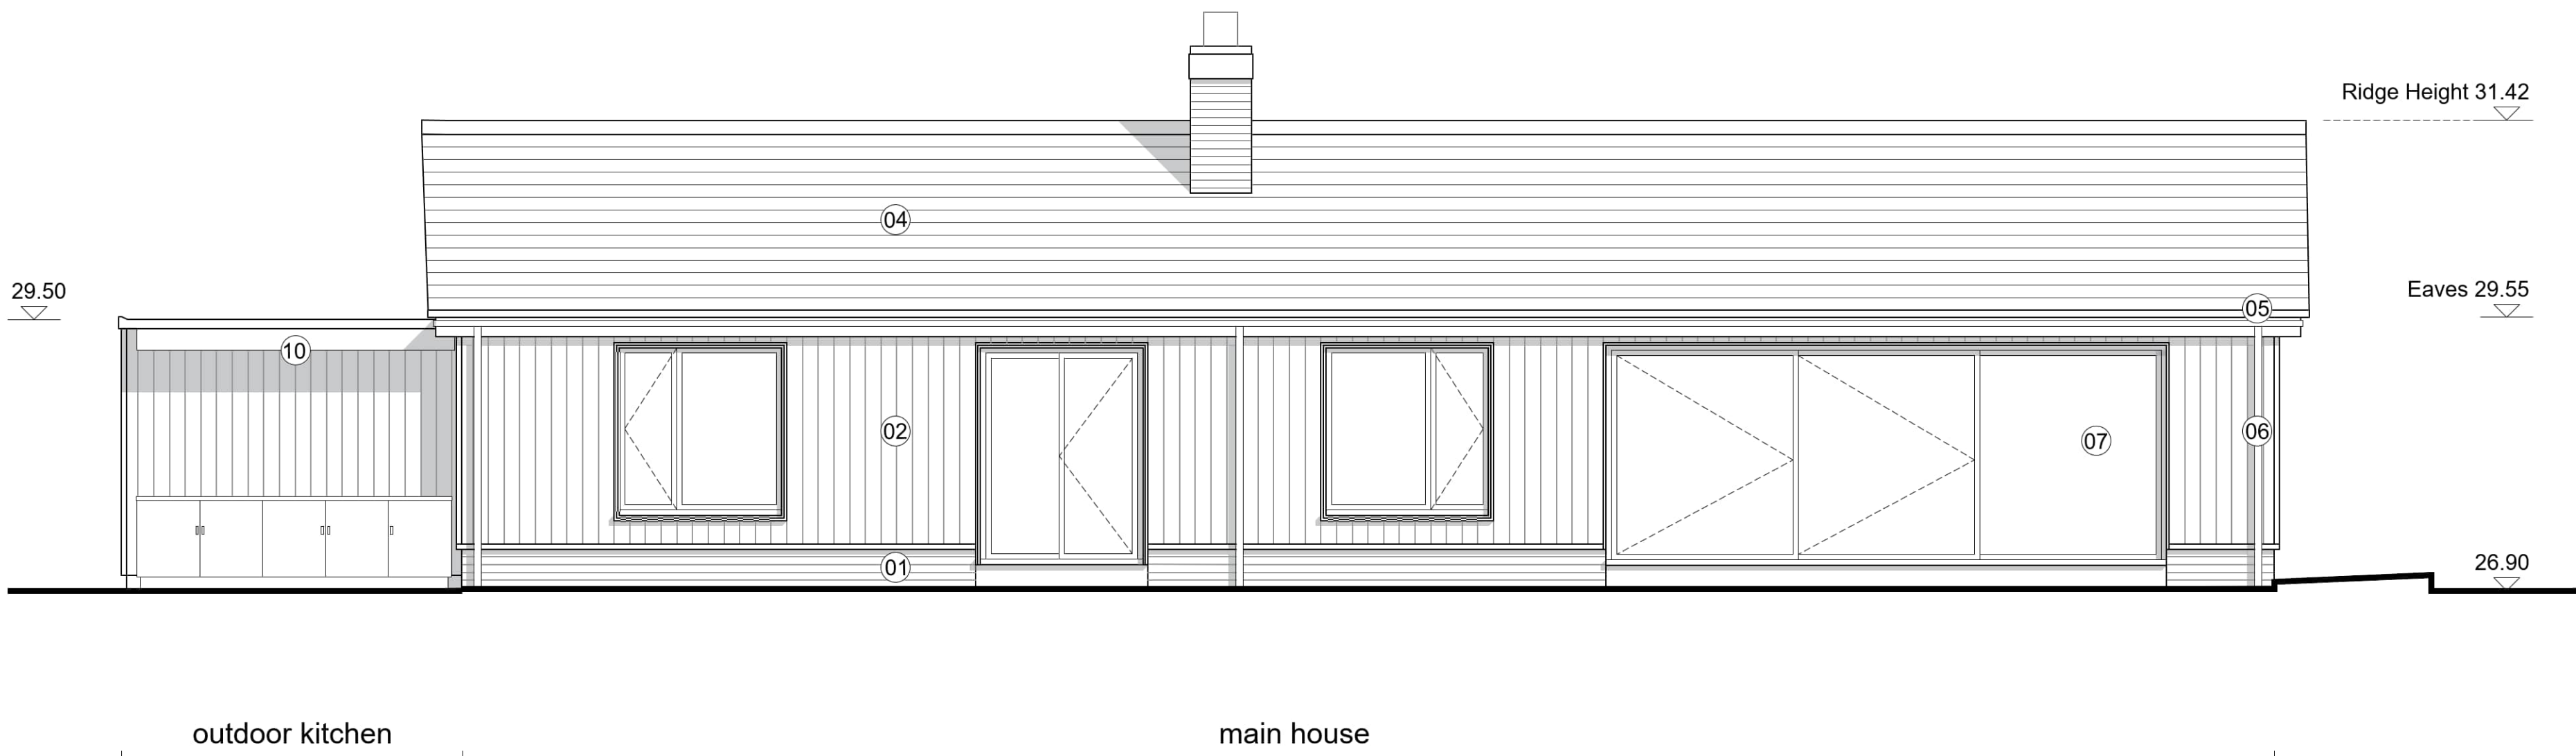

South Elevation

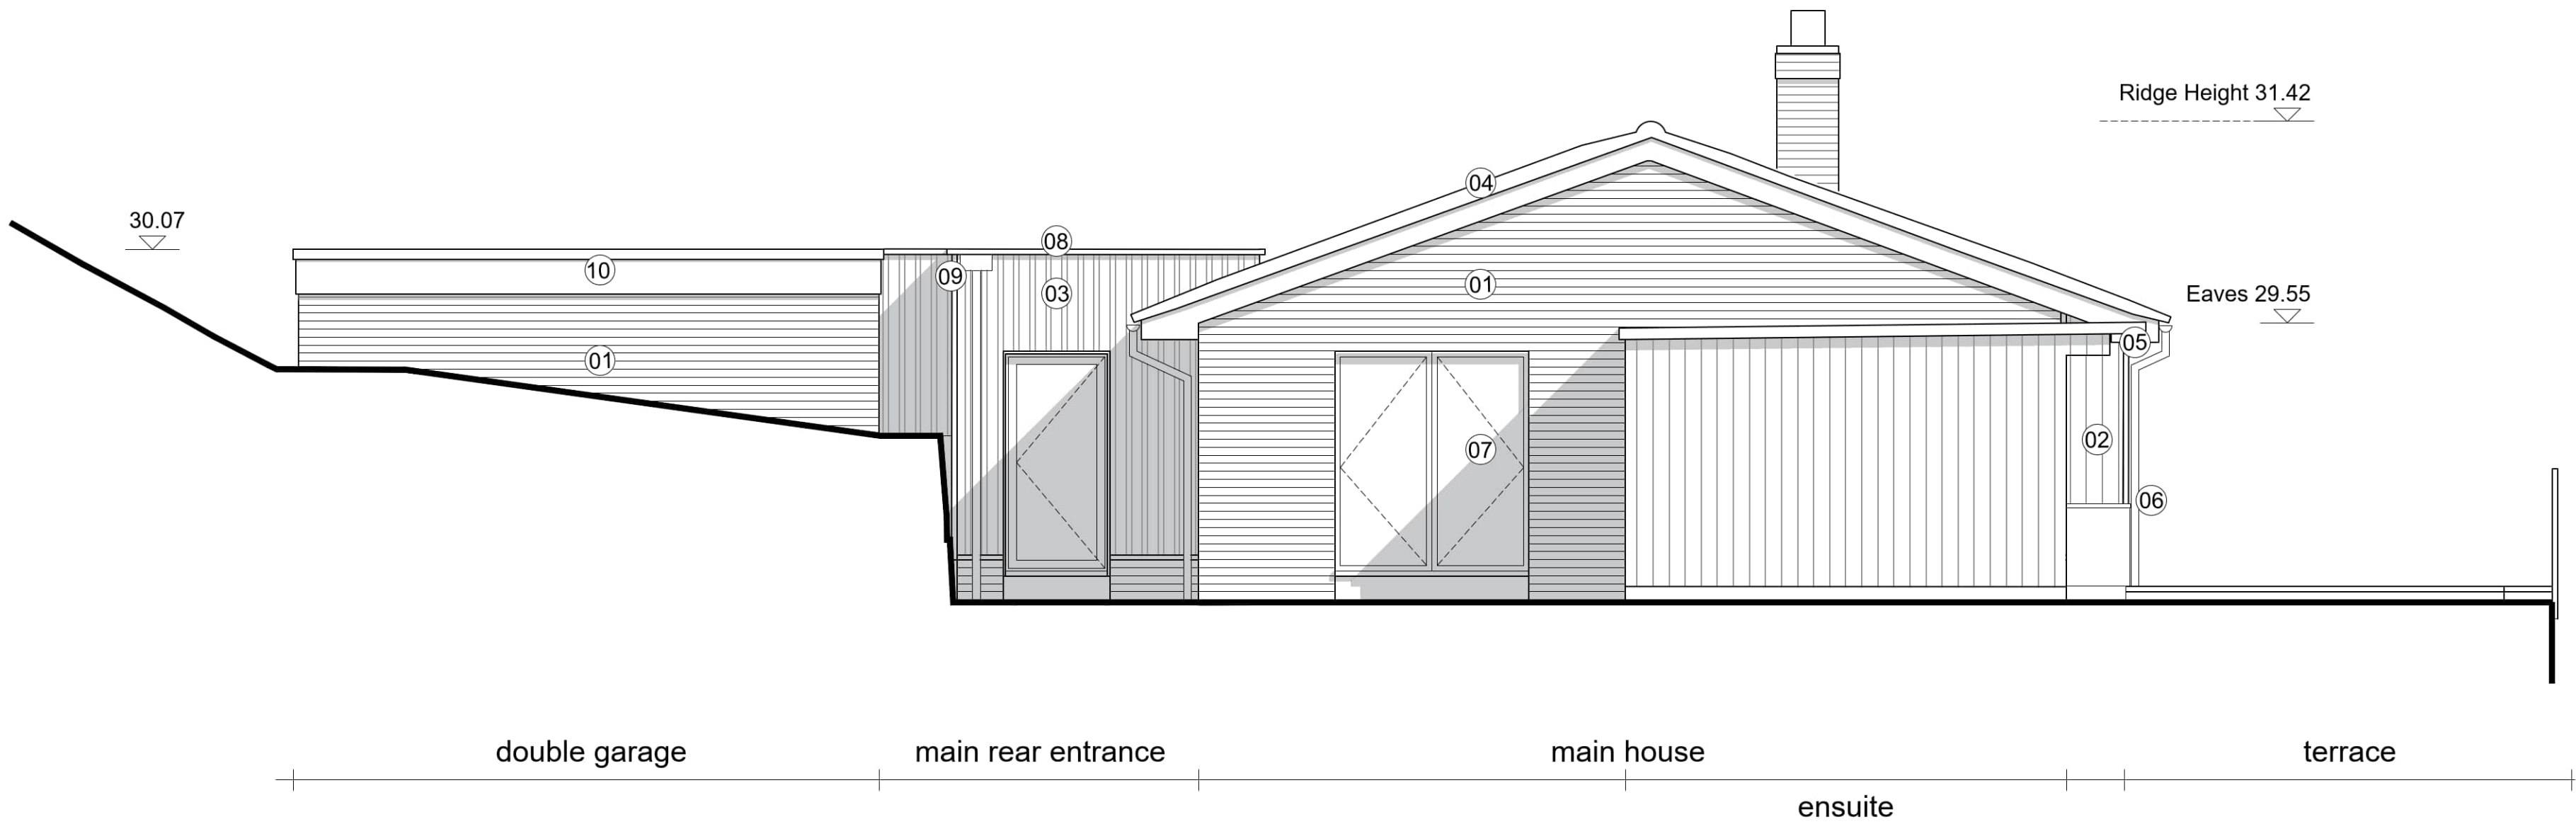

West Elevation

Material notes:-

1.
- Existing brickwork - painted grey
2.
- Dark stained vertical timber
3.
- Dark stained vertical timber with additional battens.
4.
- Existing roof retained
5.
- Grey metal gutters
6.
- Grey metal rainwater down pipes
7.
- Drak grey composite windows and doors
8.
- Grey metal coping
9.
- Grey metal hopper
10.
- Dark grey fascia

P06	Updated to client comment	15.01.26
P05	Updated to comment	11.01.26
P04	Updated for submission	05.01.26
P03	Updated to comment	20.12.25
P02	Updated to comment	18.10.25
P01	First Issue	08.08.25

Rev	Amendments	Date
-----	------------	------

Document Status

Preliminary

Client Name

Mr & Mrs Burrage

Project Name

Little Ridge, Rectory Lane, Pulborough

Scale	Project No.	Date Created
A1 - 1:50	LR23	June 25

Document Title

South and West Elevation

Document Reference	Revision
PL03	P06