




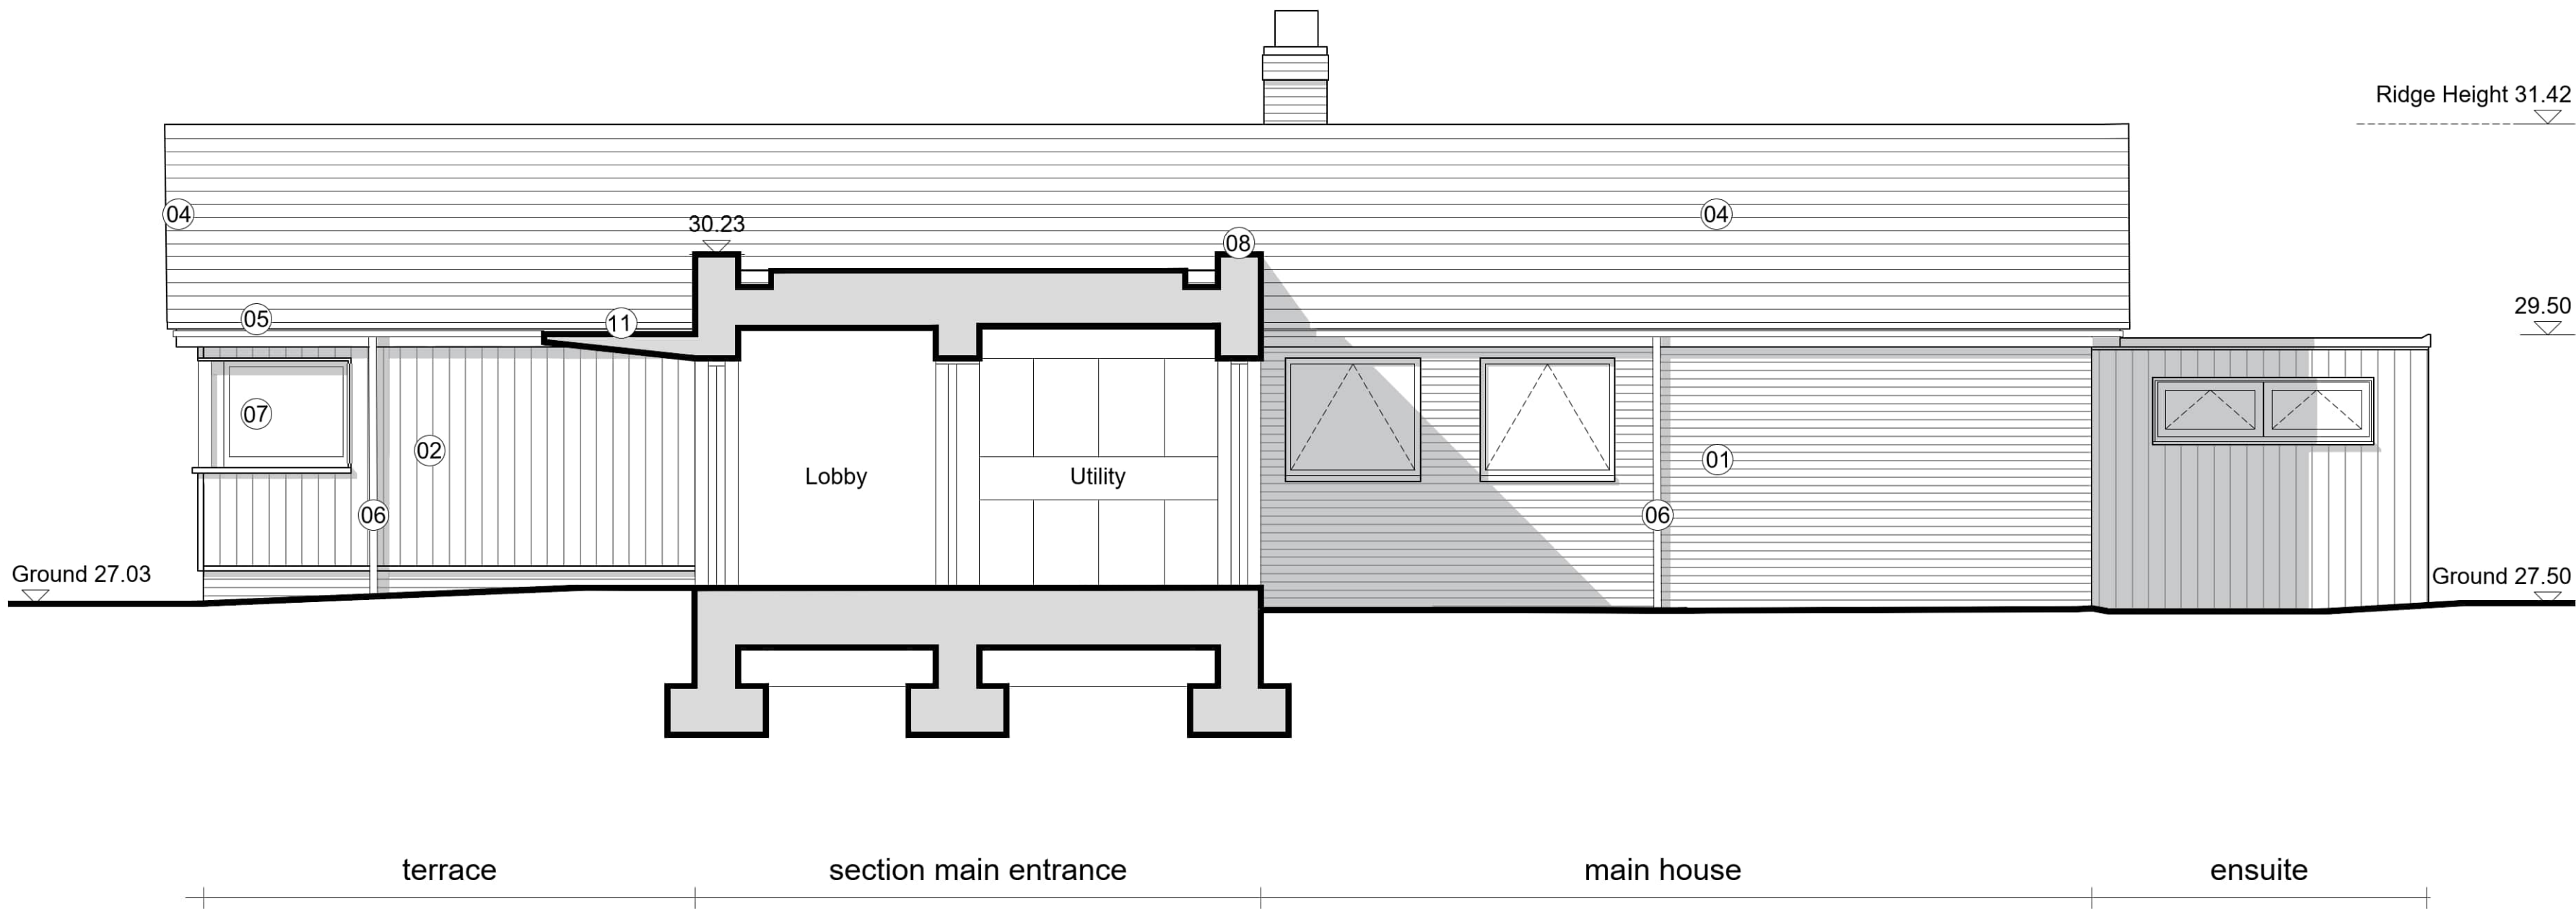


North elevation - Section B-B

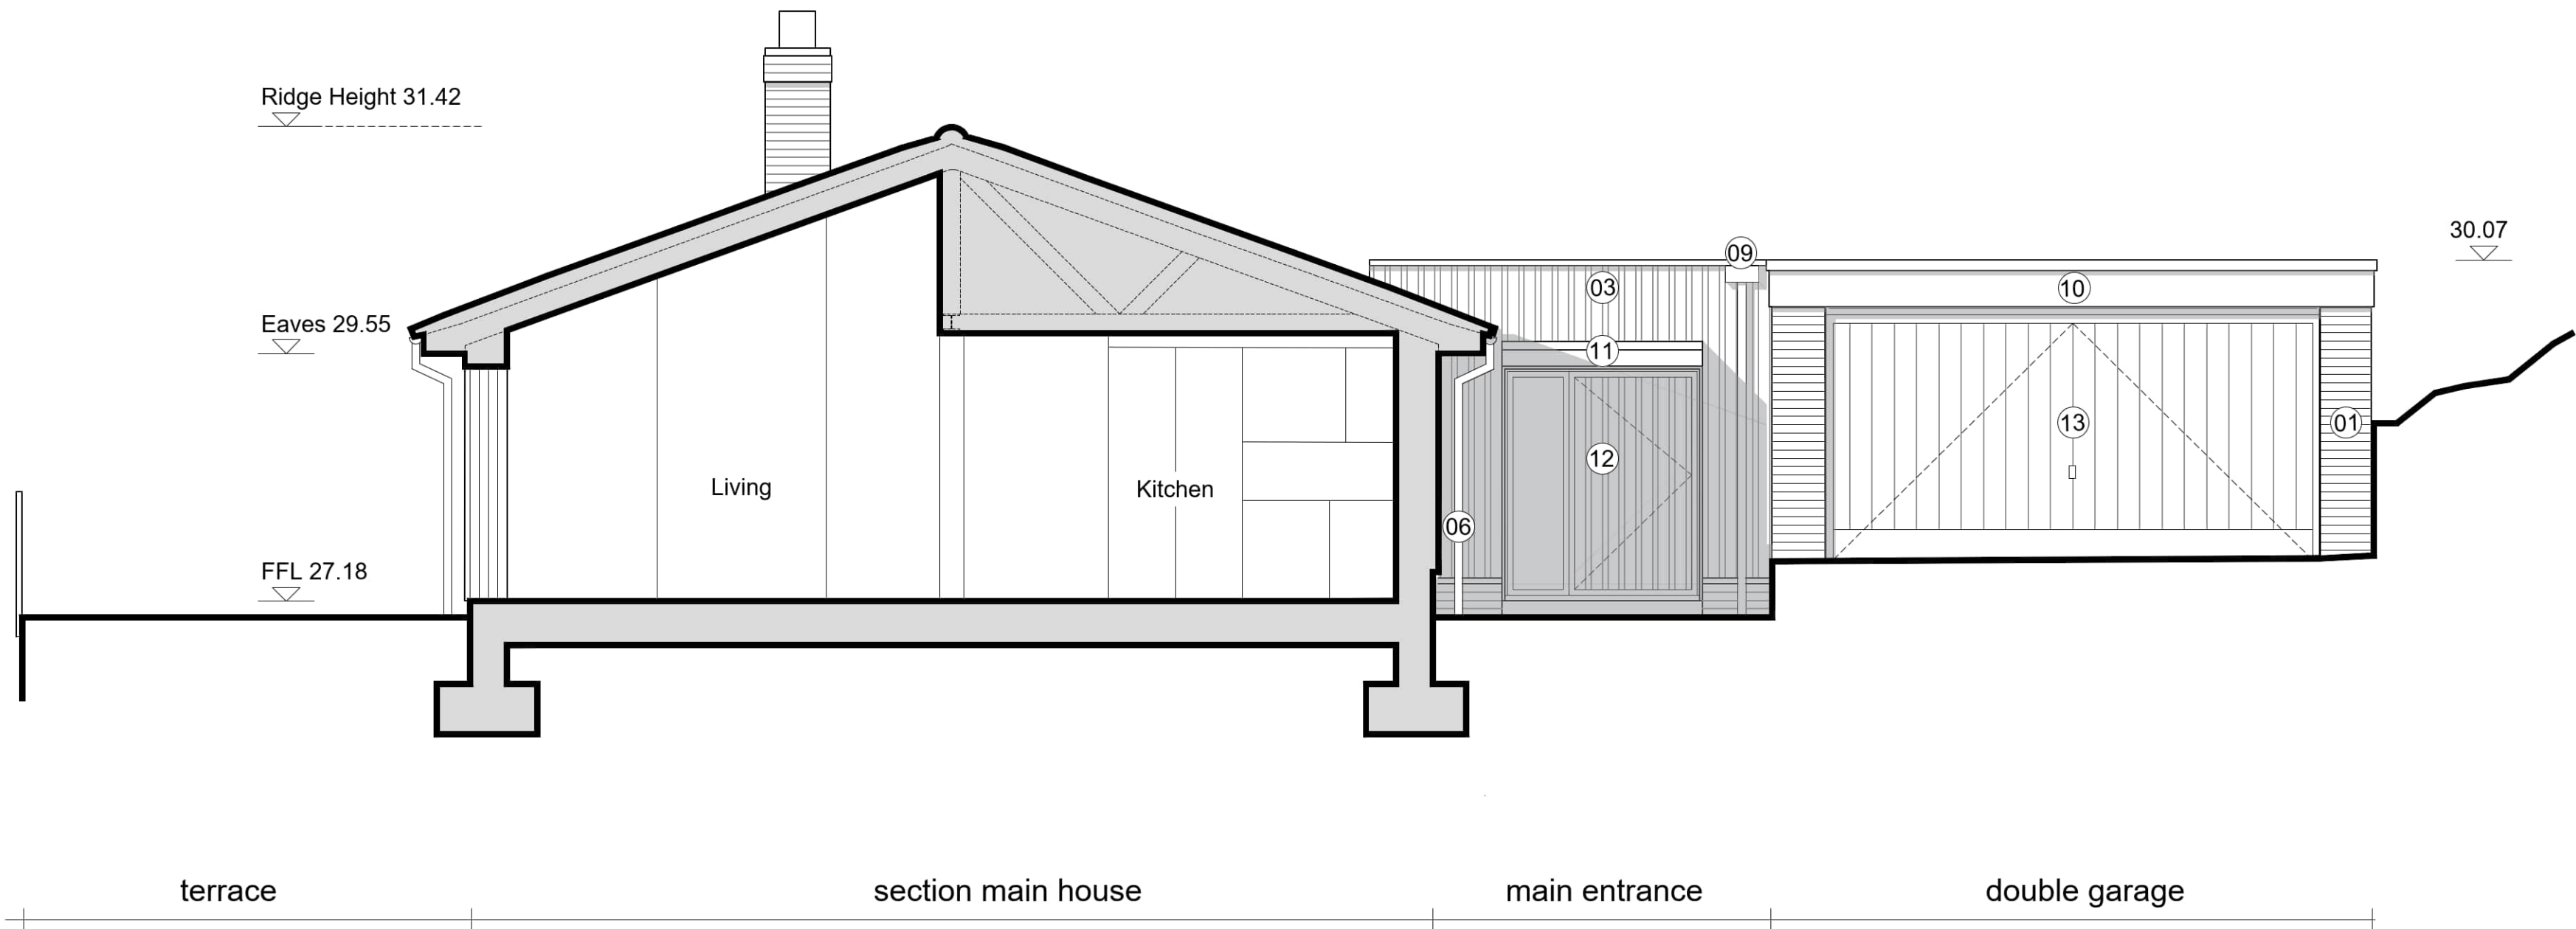

Section A-A, East Elevation

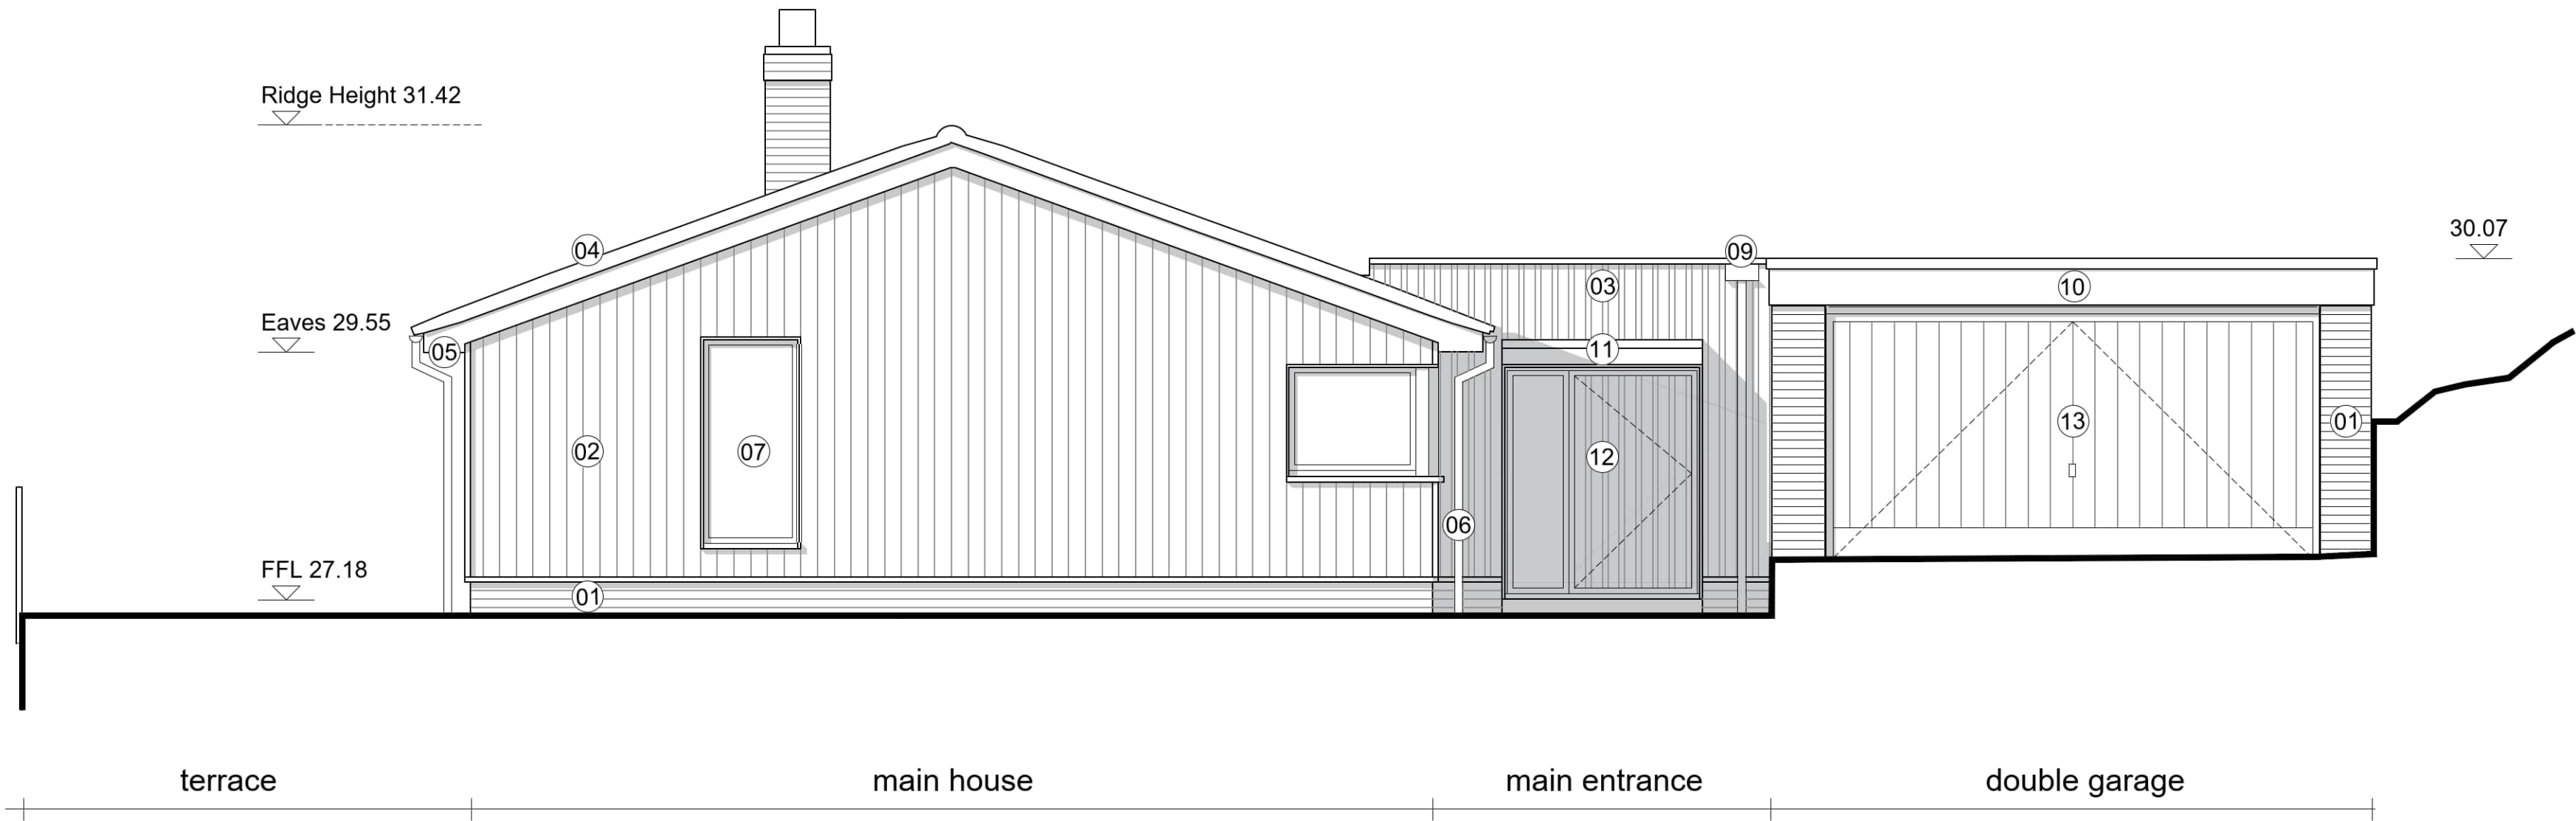

East Elevation

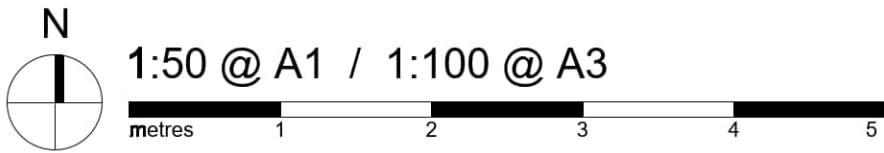

Material notes:-

- Existing brickwork - painted grey
- Dark stained vertical timber
- Dark stained vertical timber with additional battens.
- Existing roof retained
- Grey metal gutters
- Grey metal rainwater down pipes
- Drak grey composite windows and doors
- Grey metal coping
- Grey metal hopper
- Dark Grey Fascia
- Dark metal canopy entrance
- Timber door to match cladding
- Timber garage door

P04	Updated to comment	11.01.26
P03	Updated for submission	05.01.26
P02	Updated to comment	29.12.25
P01	First Issue	06.08.25

Rev	Amendments	Date
	Document Status	
	Preliminary	

Client Name	
Mr & Mrs Burrage	

Project Name	
Little Ridge, Rectory	Lane, Pulborough

Scale	Project No.	Date Created
A1 - 1:50	LR23	June 25

Document Title	
North and East Elevation, Section A-A	

Document Reference	Revision
PL04	P04