


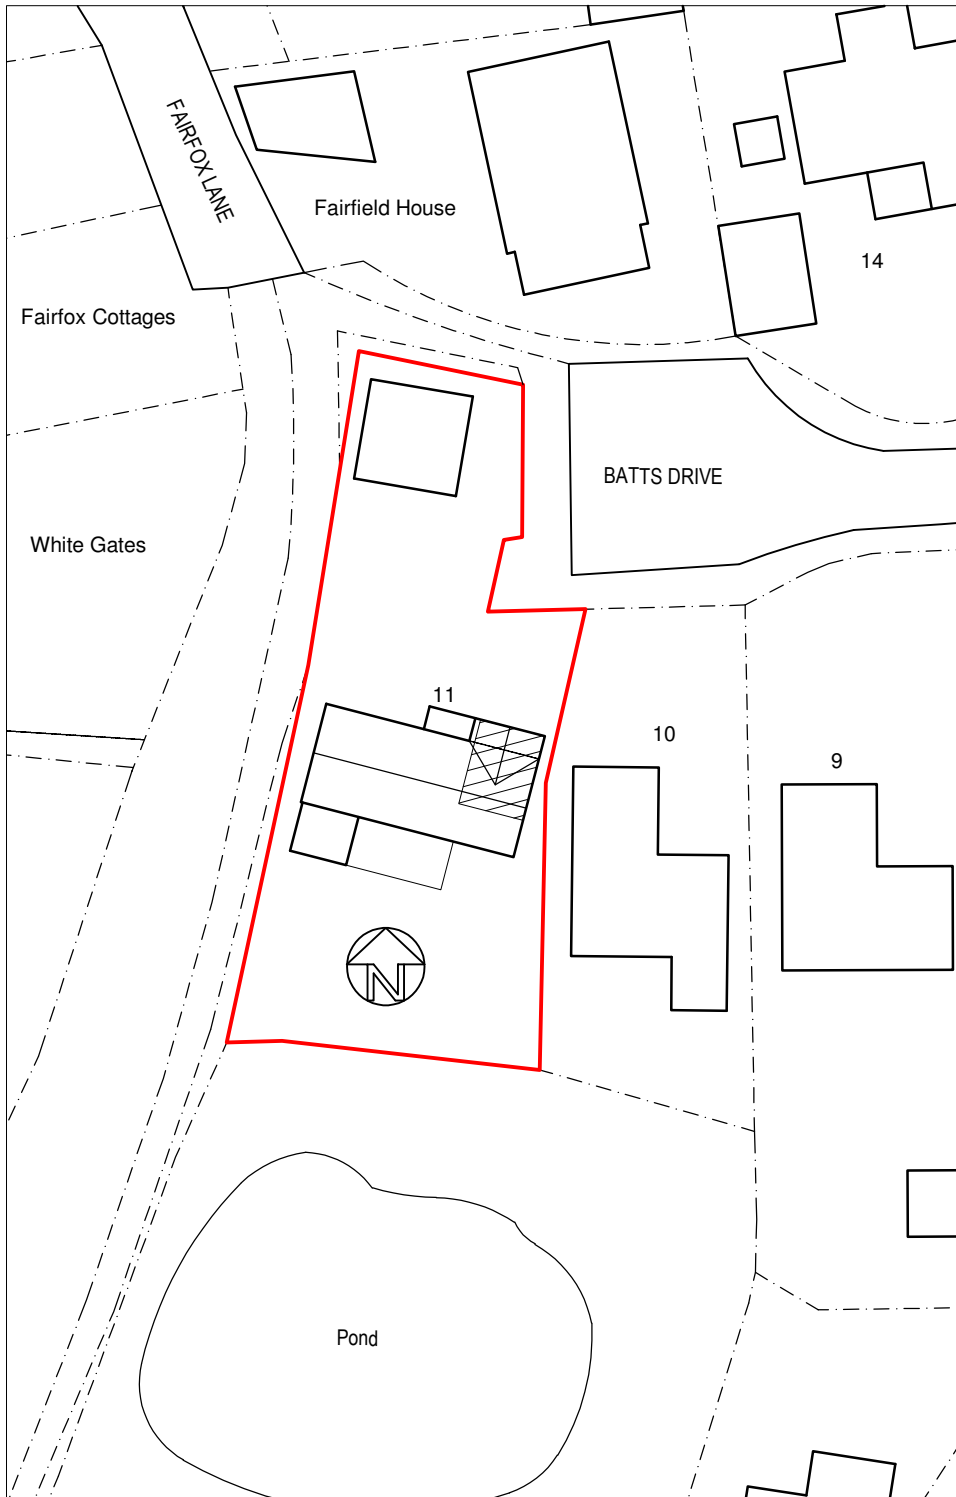

Proposed Block Plan 1:500

50 metres @ 1:500 on A4

10 metres @ 1:500 on A4

| rev. | date |
|------|------|
|      |      |

These drawings should be approved by Local Authority Building Control or other appropriate checking Authority prior to commencement of the work.

No dimensions to be scaled from this drawing.  
All dimensions to be checked on site.  
This drawing is copyright.

client  
Geoff Catt

project  
11 Batts Drive  
Henfield

drawing  
Block Plans

scale 1:500@A4 date 04.02.2026

drawn BBB

9 Kenton Road  
Hove, East Sussex  
BN3 4PG  
tel: 01273 298217  
fax: 01273 298217  
e-mail: info@clairehaigharchitects.co.uk



Claire Haigh  
Associates Ltd

CH 1320 /001

rev.