


10 metres @ 1:100 on A3

1 metre @ 1:100 on A3

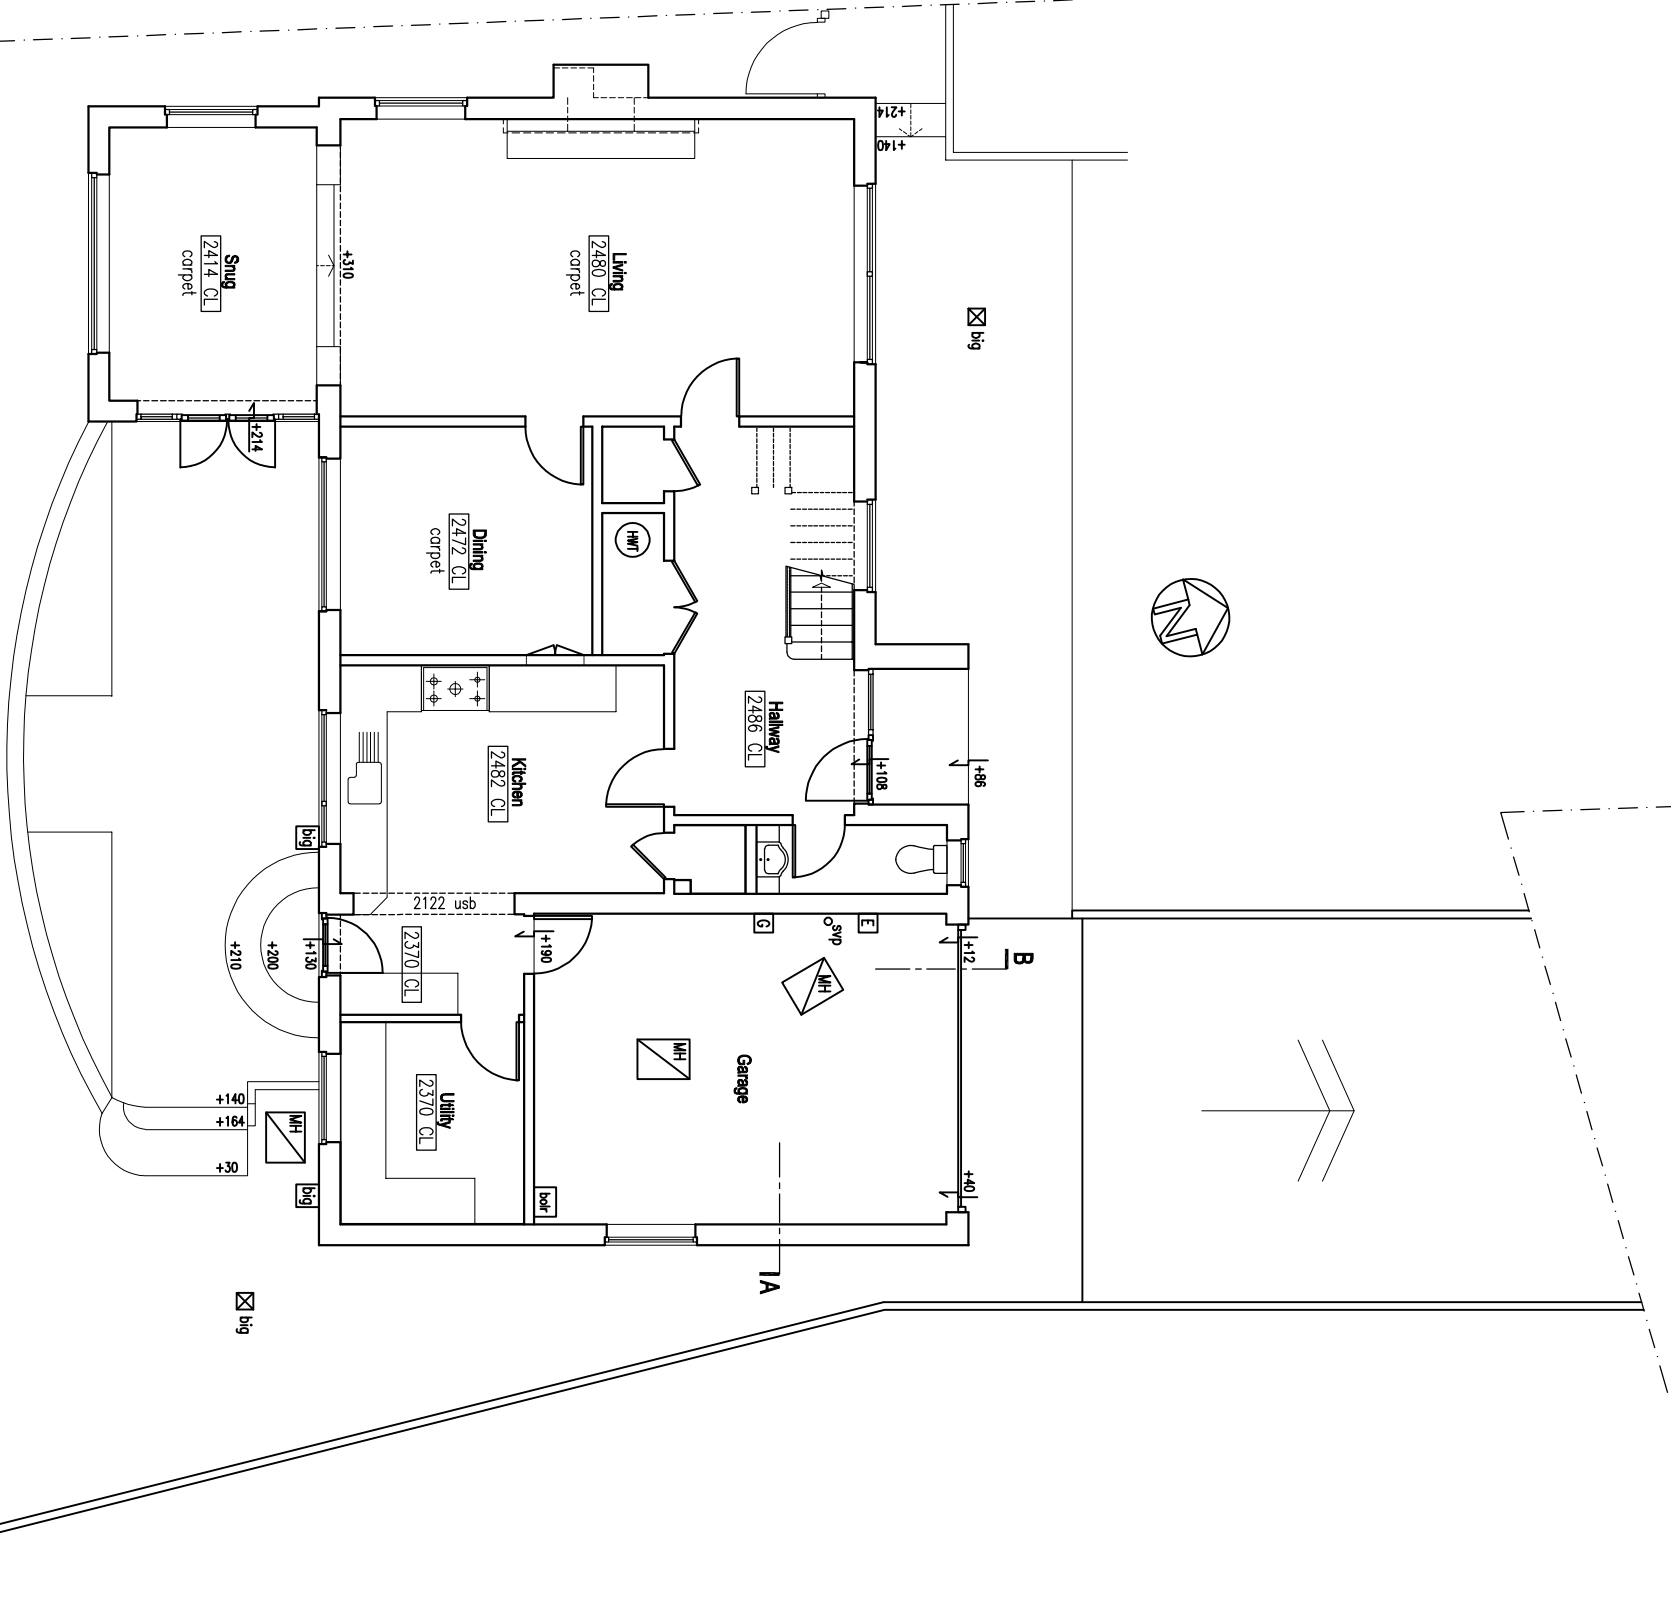

GROUND FLOOR PLAN

rev.	date

These drawings should be approved by Local Authority Building Control or other appropriate checking Authority prior to commencement of the work.
No dimensions to be scaled from this drawing.
This drawing is copyright.

client

Geoff Catt

project

11 Batts Drive
Henfield

drawing

Existing Plans

scale	1:100@A3	date	04.02.2026
dwn	BBB		

9 Kemton Road
Hove, East Sussex
BN3 9TC

tel: 01 273 298217
fax: 01 273 298217
e-mail: info@clairehalthassociates.com



Claire Halth
Associates Ltd

CH 1320 /002

rev.