


[illegible]

A3

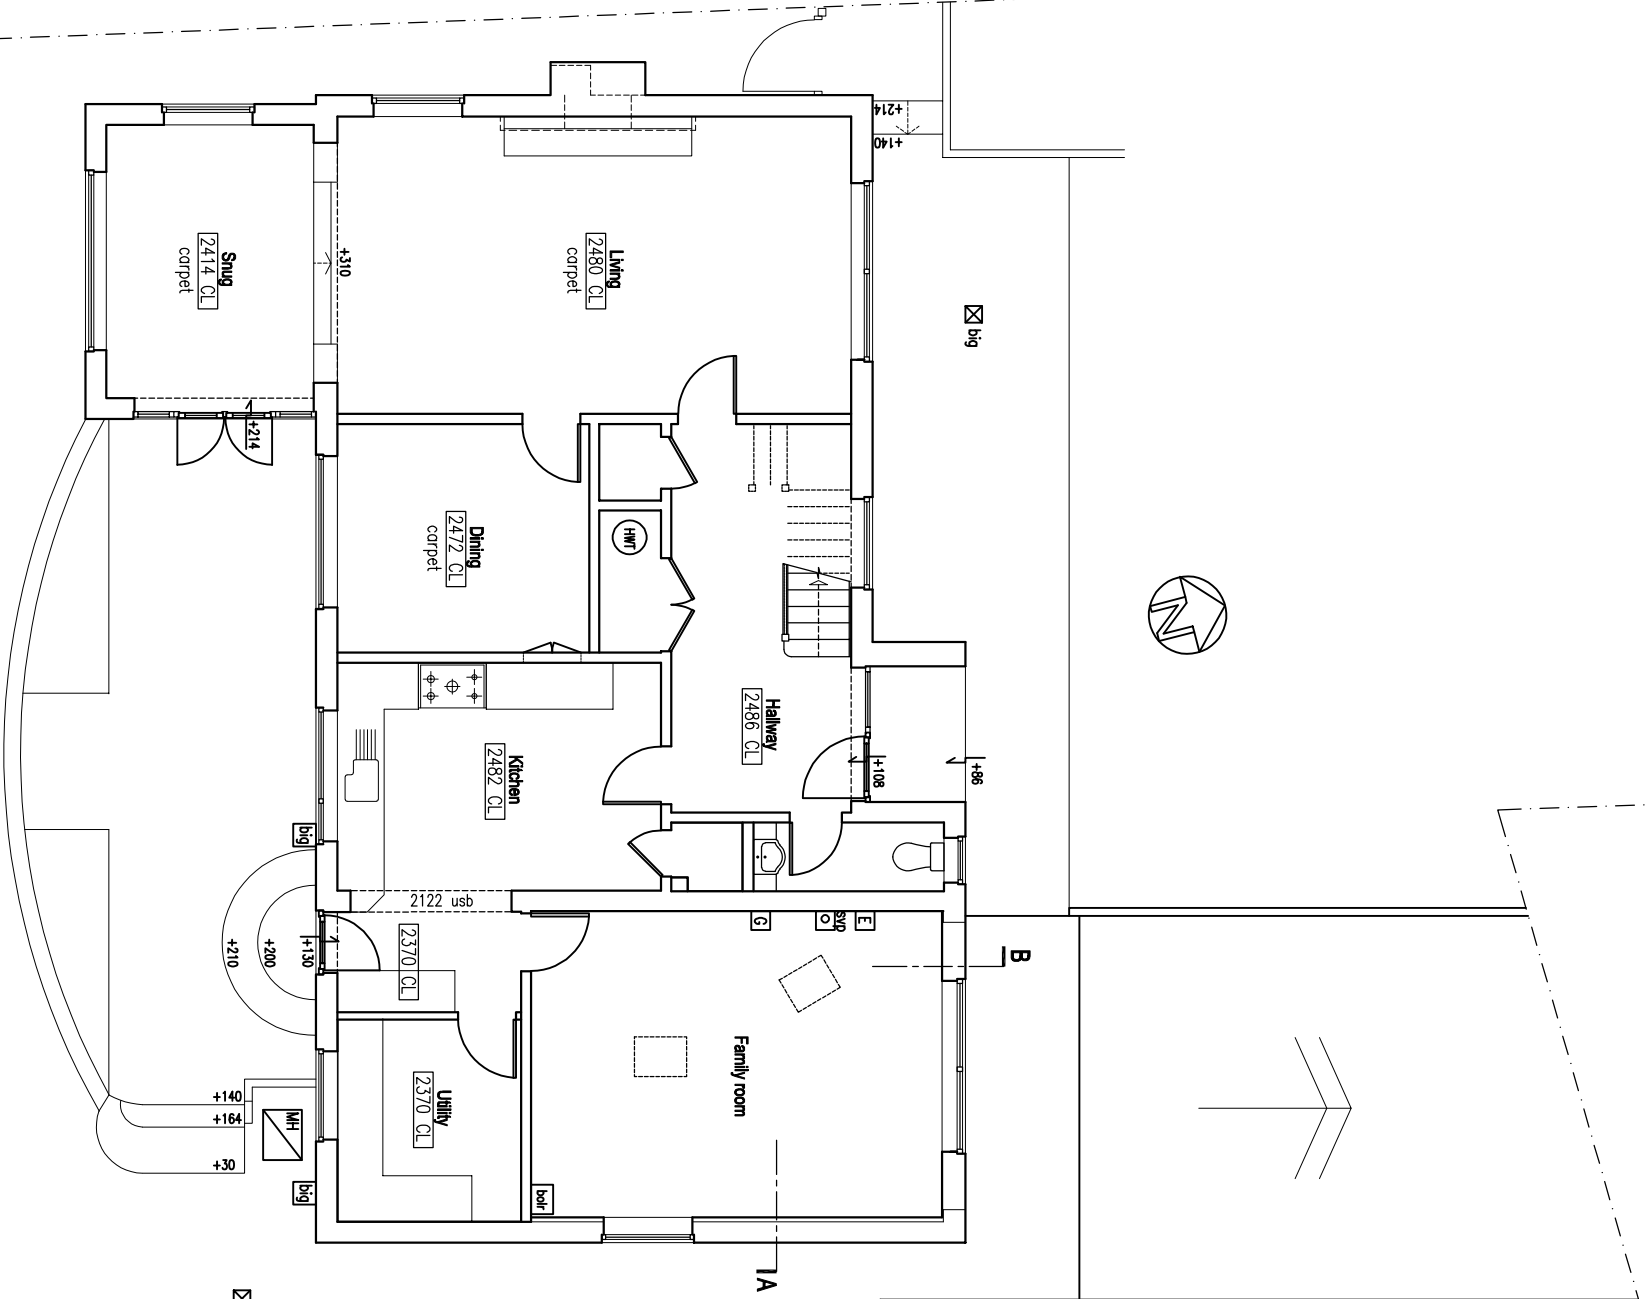

GROUND FLOOR PLAN

rev.	date
------	------

These drawings should be approved by Local Authority Building Control or other appropriate checking Authority prior to commencement of the work.

No dimensions to be scaled from this drawing. All dimensions to be checked on site. This drawing is copyright.

client

Geoff Catt

project

11 Batts Drive
Henfield

drawing

Proposed Plans

scale	1:100@A3	date	23.02.2026
drawn	CH		

9 Kenton Road
Hove, East Sussex
BN3 4PG
tel: 01273 298217
fax: 01273 298217
e-mail: info@clairchhigharchitects.co.uk



**Claire Haign
Associates Ltd**

CH 1320 /005

rev.