




DWL 03a


# SECURE STORAGE - 2024-10-09

## NORTH ELEVATION

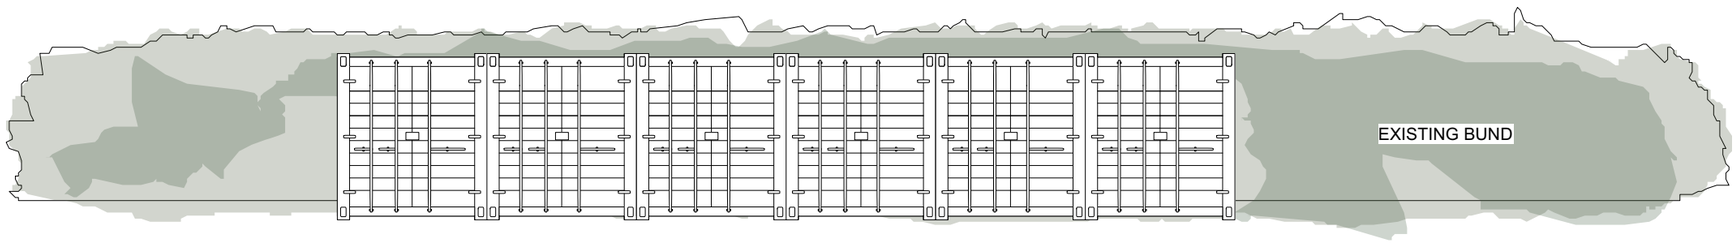




## WEST ELEVATION

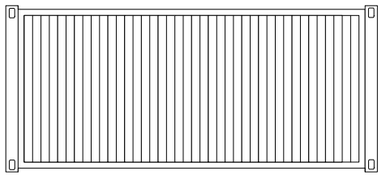

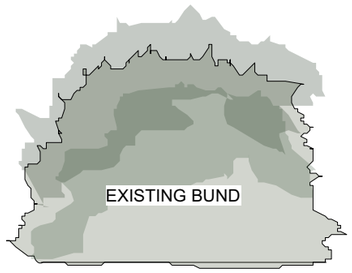



## EAST ELEVATION

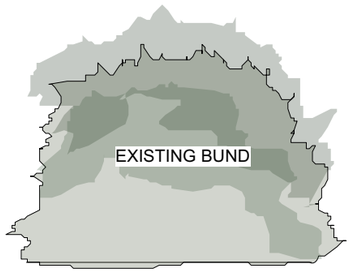
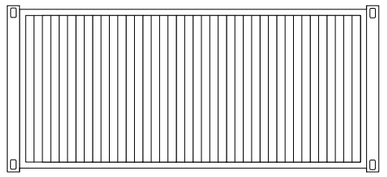
## SOUTH ELEVATION

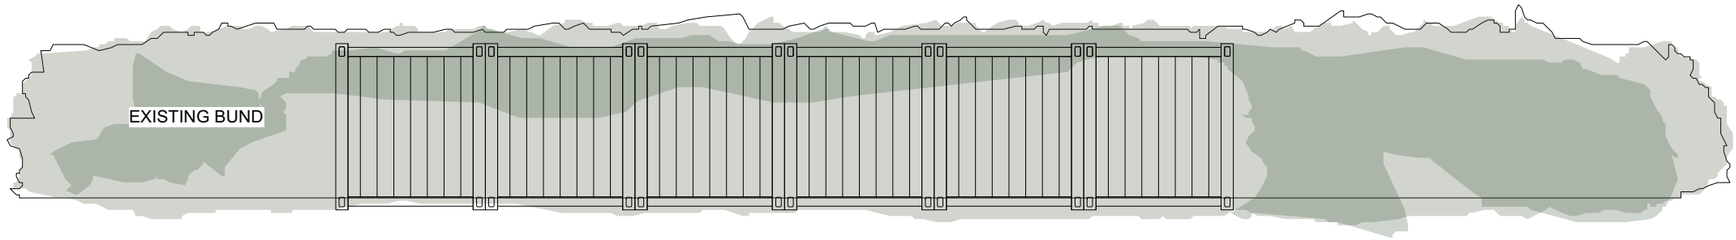


JACK DUNCKLEY

**MULTI AWARD WINNING DESIGN**

WWW.JACKDUNCKLEY.COM

Birchfield Nursery
Kidders Lane
Henfield
West Sussex
BN5 9AB

Scale 1-100

Paper Size: A3