
DWL 00a

Proposed Block Plan - 2024-09-16

1-500 10m 20m 30m

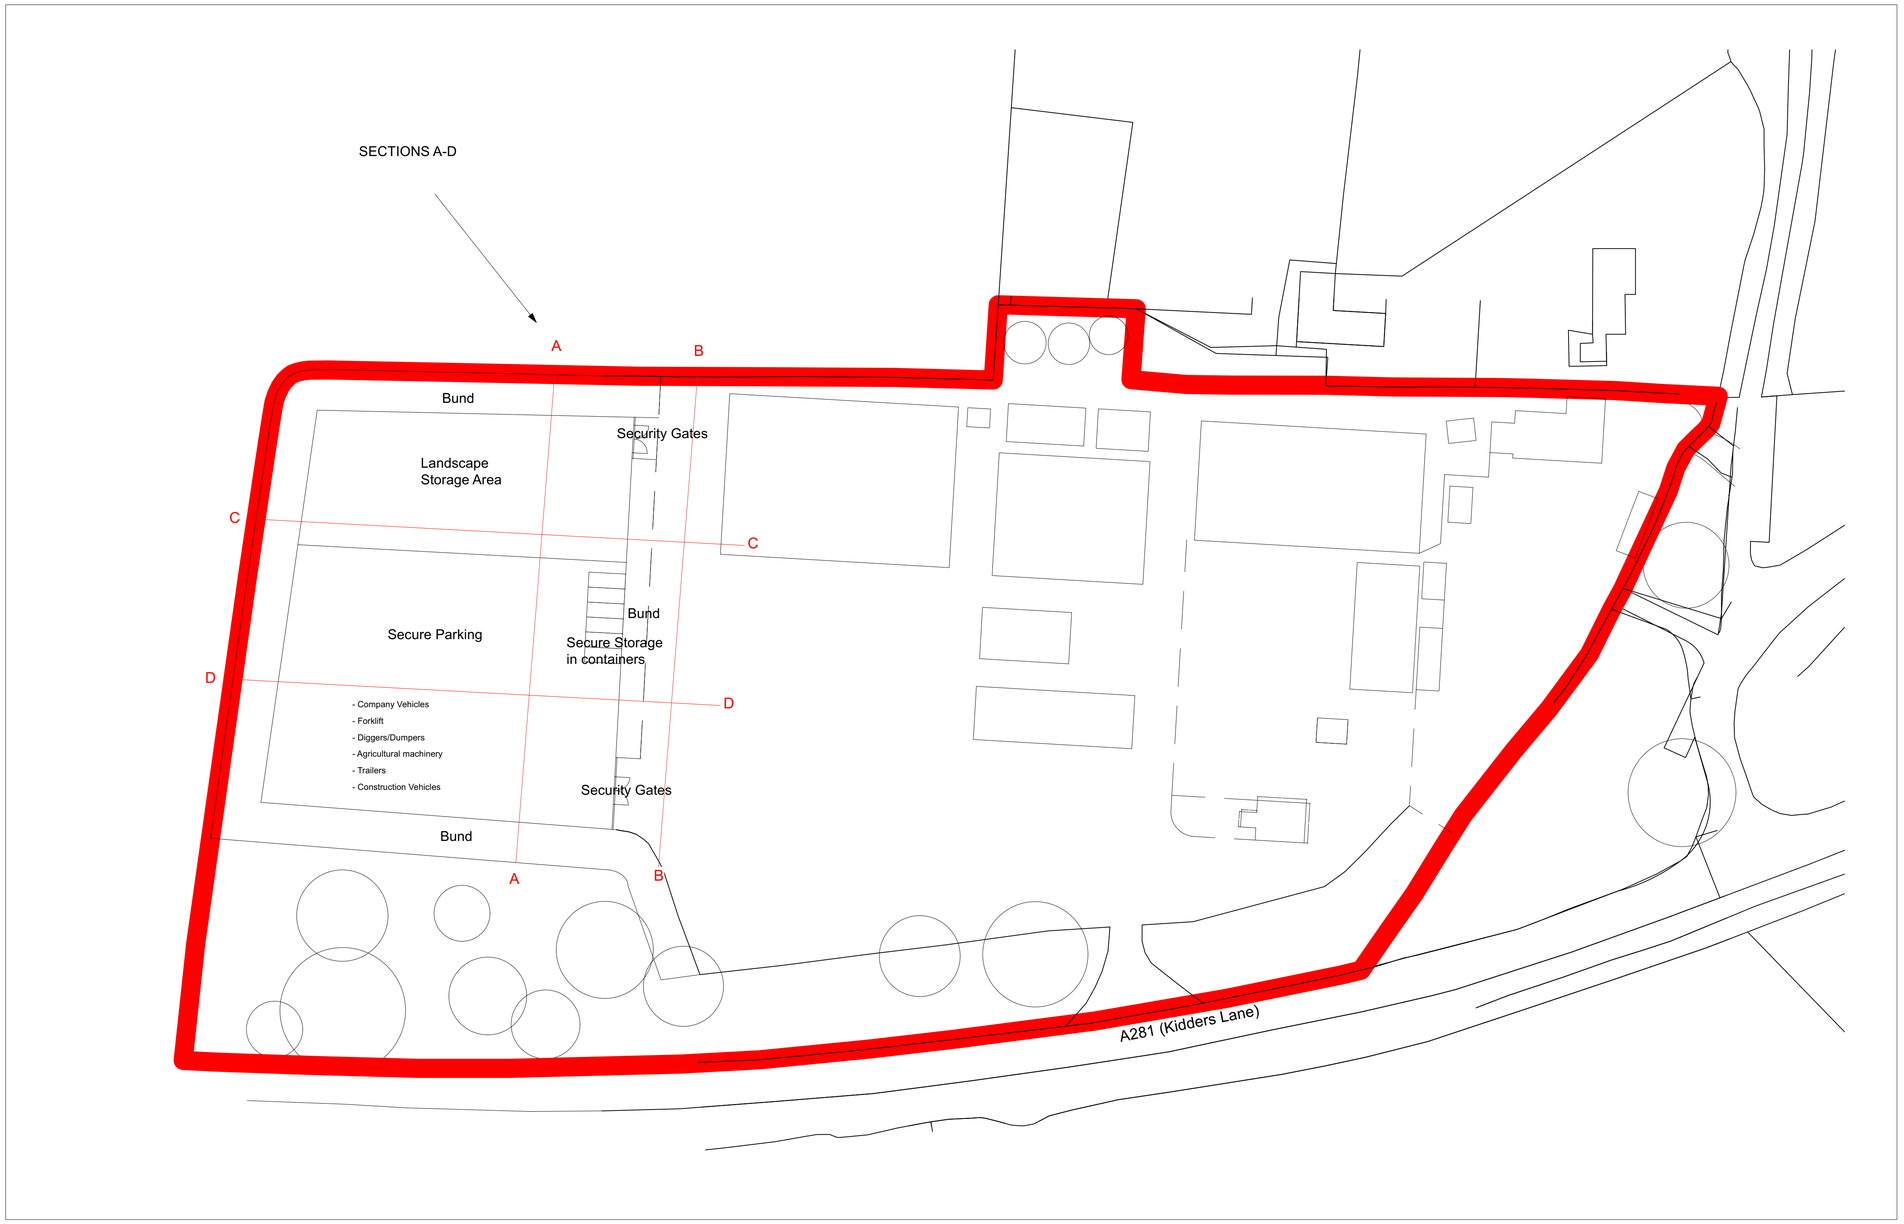

JACK DUNCKLEY

MULTI AWARD WINNING DESIGN

WWW.JACKDUNCKLEY.COM

Birchfield Nursery
Kidders Lane
Henfield
West Sussex
BN5 9AB

Scale 1-500
unless otherwise stated

Paper Size: A1