


0m 1 2 3 4 5

Scale Bar 1:100

EXISTING GROUND FLOOR PLAN

SCALE - 1:100

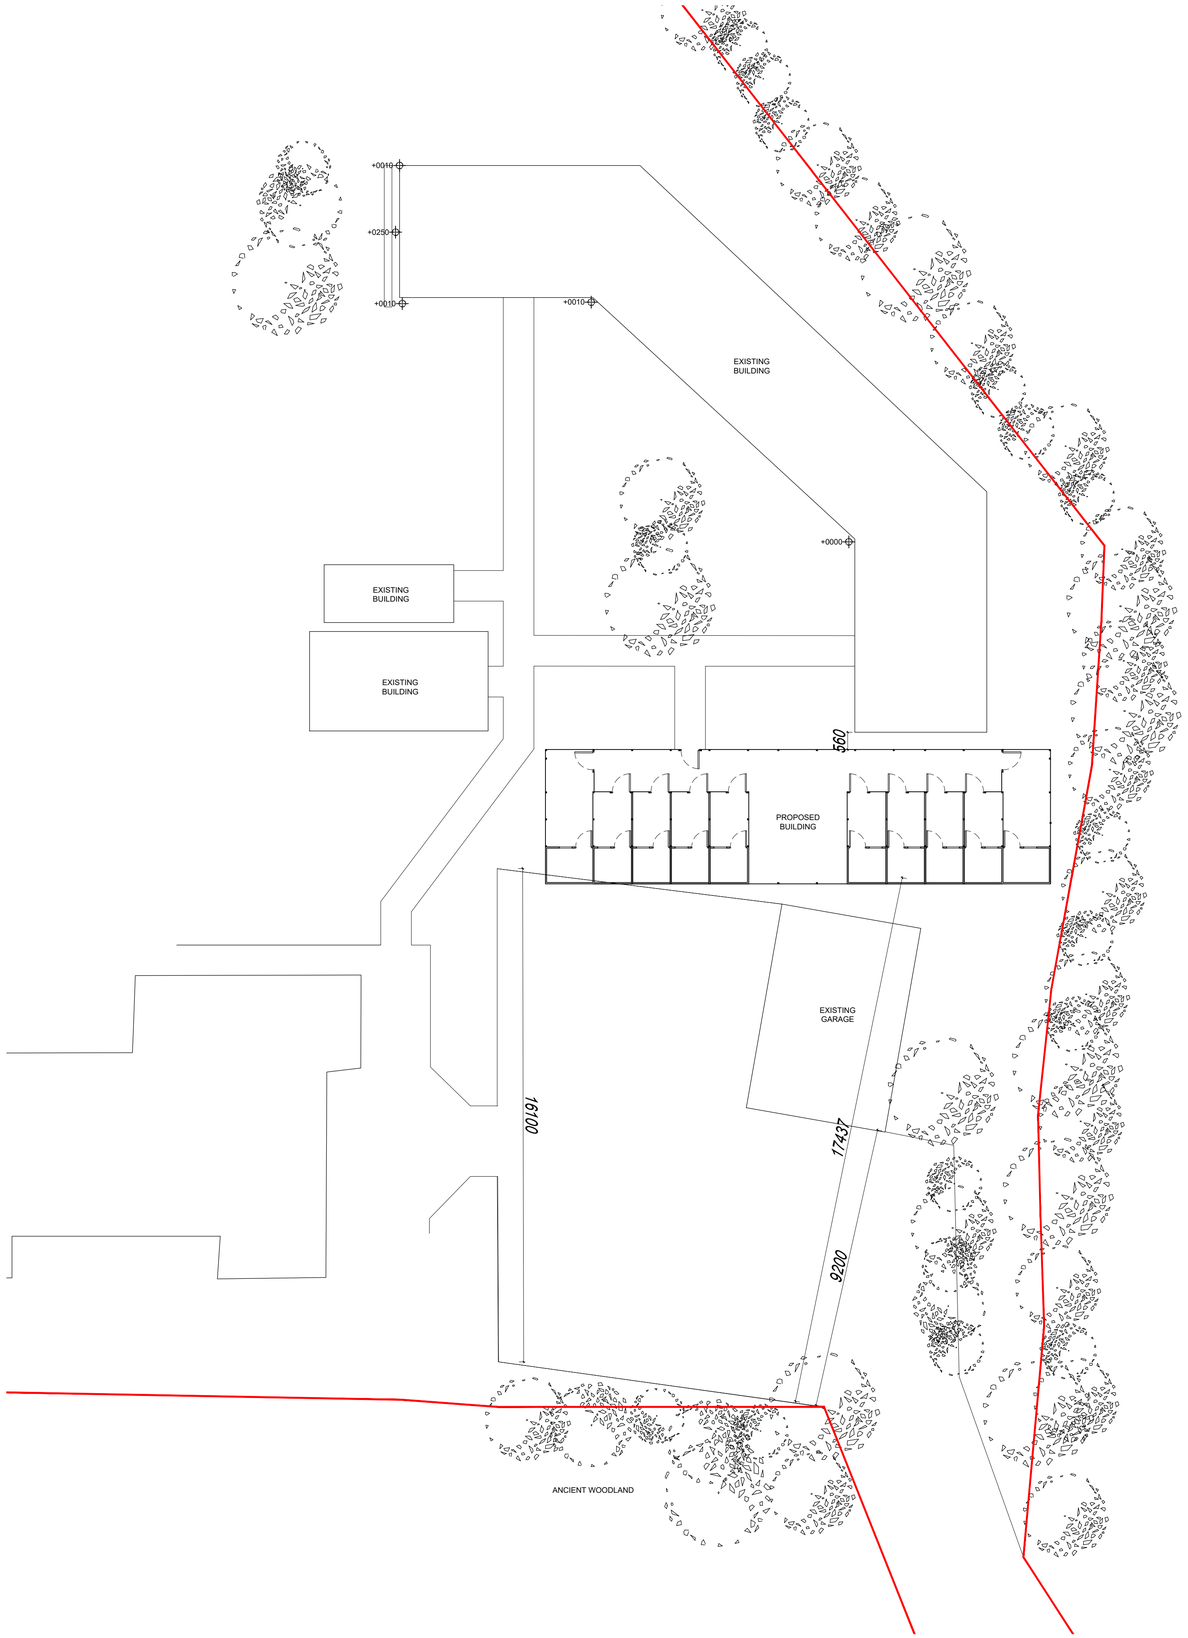

PROPOSED GROUND FLOOR PLAN

SCALE - 1:100

This drawing is to be read in conjunction with all other relevant drawings and specifications.
Do not scale from this drawing. Use figured dimensions only. All levels and dimensions to be checked on site. All dimensional discrepancies are to be brought to the immediate attention of DMA BUILDING DESIGNS.
Responsibility cannot be accepted for alteration and/or deviation from this design without prior knowledge of DMA BUILDING DESIGNS.
Copyright reserved. This drawing may only be used for the client and location specified in the title block. It may not be copied or disclosed to any other third party without prior written consent from DMA BUILDING DESIGNS.
Prior to any works commencing on site, DMA BUILDING DESIGNS is to be contacted regarding the current status, revision or regulatory approval of this drawing.

Notes

REV	DESCRIPTION	DATE
P3	ISSUED FOR PLANNING APPROVAL	14.05.2024
P2	ISSUED FOR PLANNING APPROVAL	01.05.2024
P1	ISSUED FOR PLANNING APPROVAL	28.03.2024

DMA BUILDING DESIGNS
UNIT 4B, RUDGWICK BRICKWORKS, LYNWICK ST
RUDGWICK, HORSHAM, WEST SUSSEX, RH12 3DH.
TEL No 01403 822220 Mobile 07730 523447
Email - admin@dmabuildingdesigns.co.uk

CLIENT
MRS N KEOGH

PROJECT
PROPOSED NEW TIMBER CATTERY

DRAWING
GENERAL ARRANGEMENT
NUTWOOD COTTAGE, GUILDFORD ROAD,
CLEMSFOLD, HORSHAM, WEST SUSSEX, RH12 3PW

STATUS
PLANNING

SCALE @ A1	DATE	DRG No	REVISION
1:100	MAY 2024	DE1241 / 02	P3