



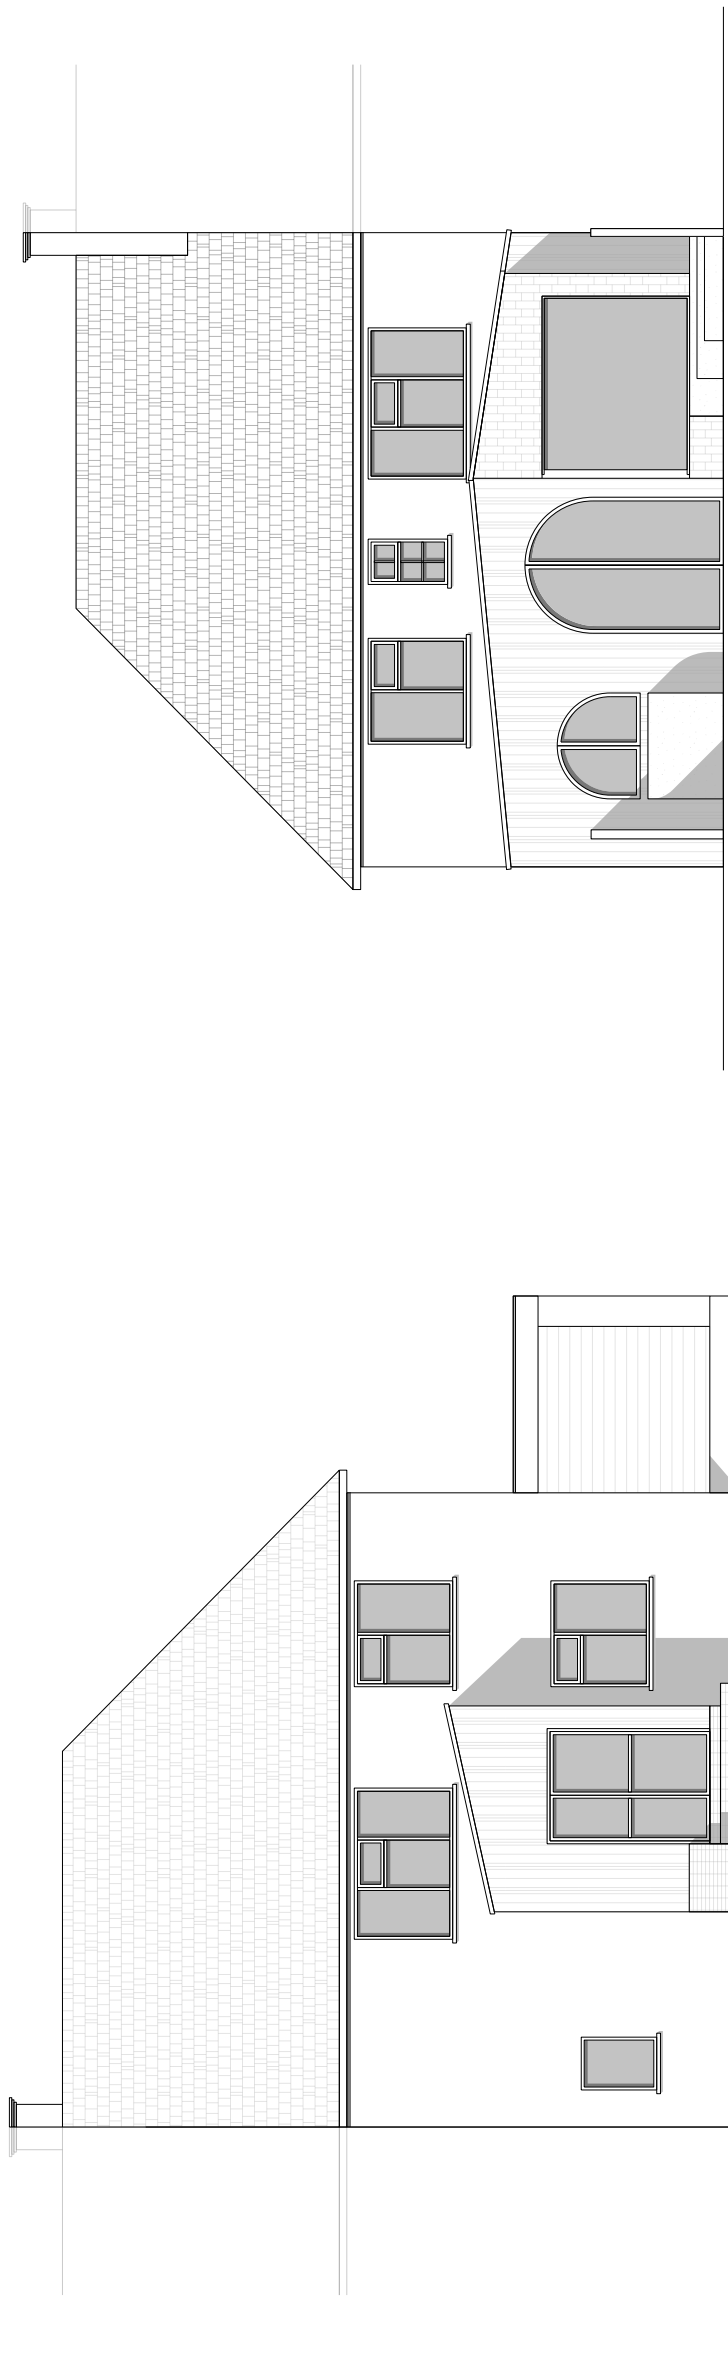


FE
Front Elevation

RE
Rear Elevation

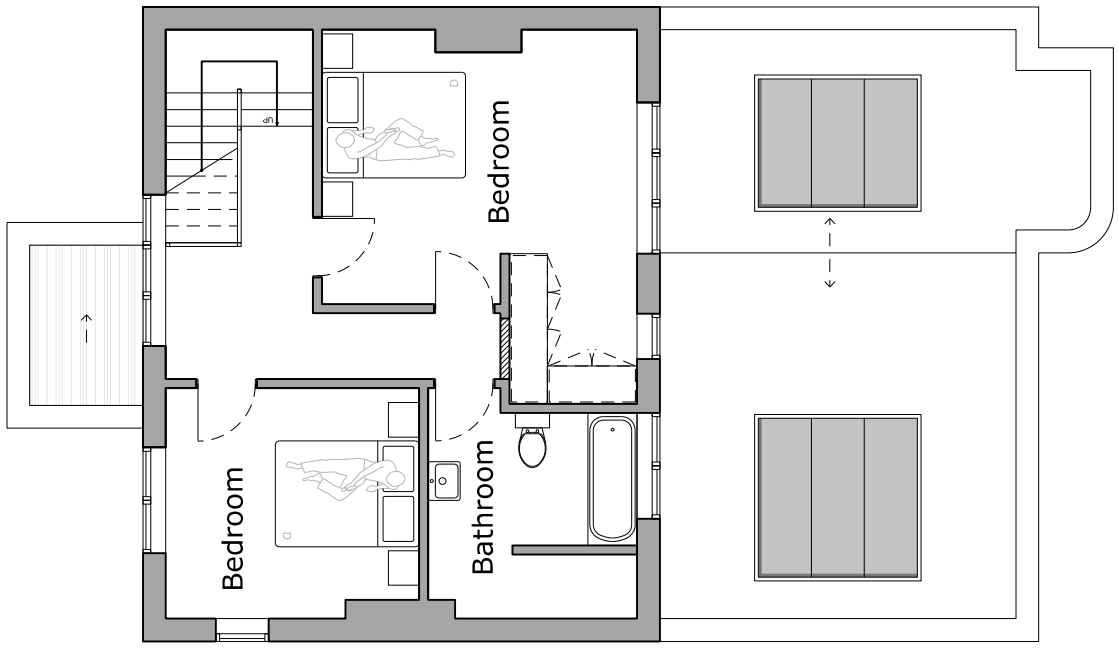


01
First Floor

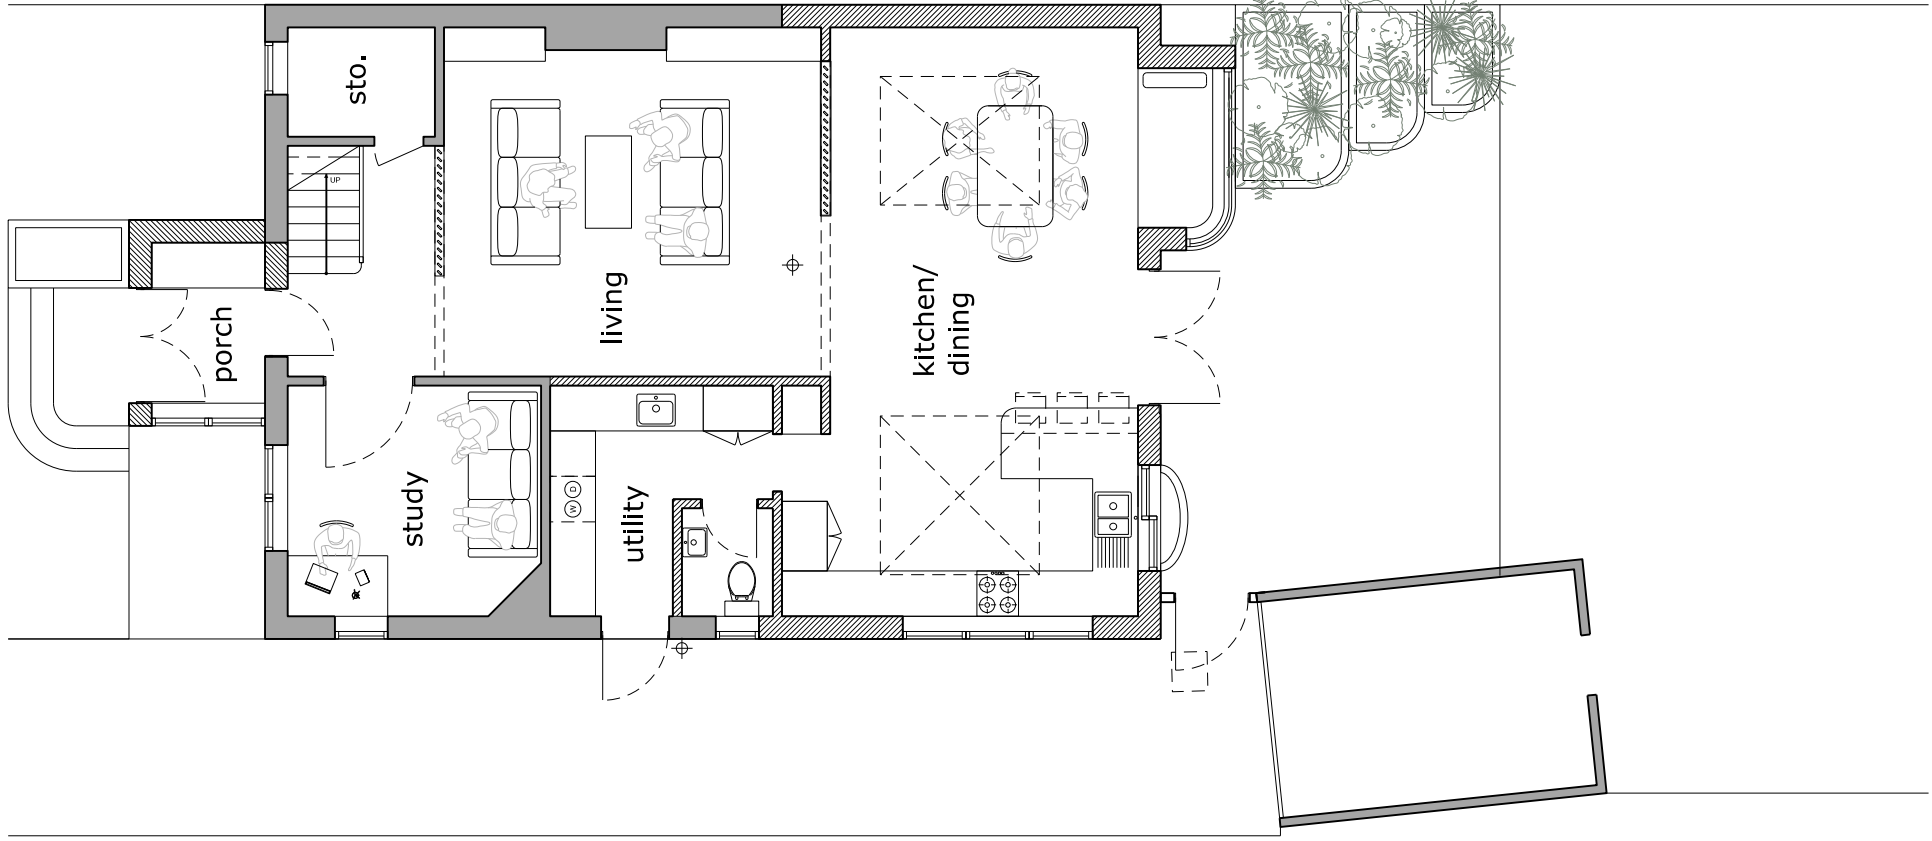


GF
Ground Floor


garden continues
→

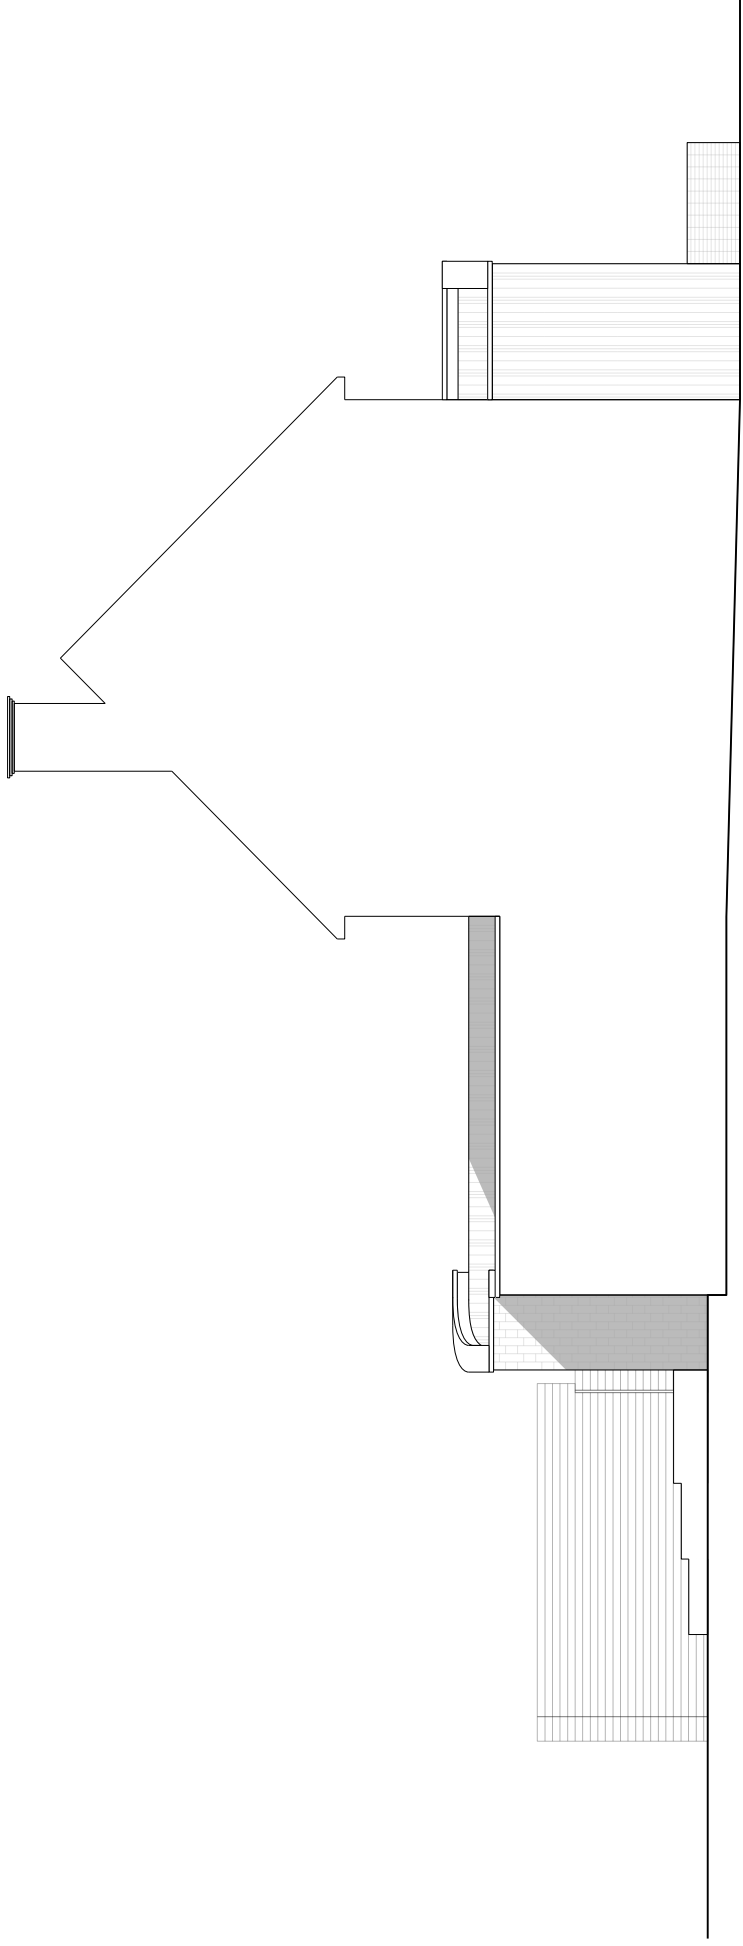

LSE
Left-Side Elevation

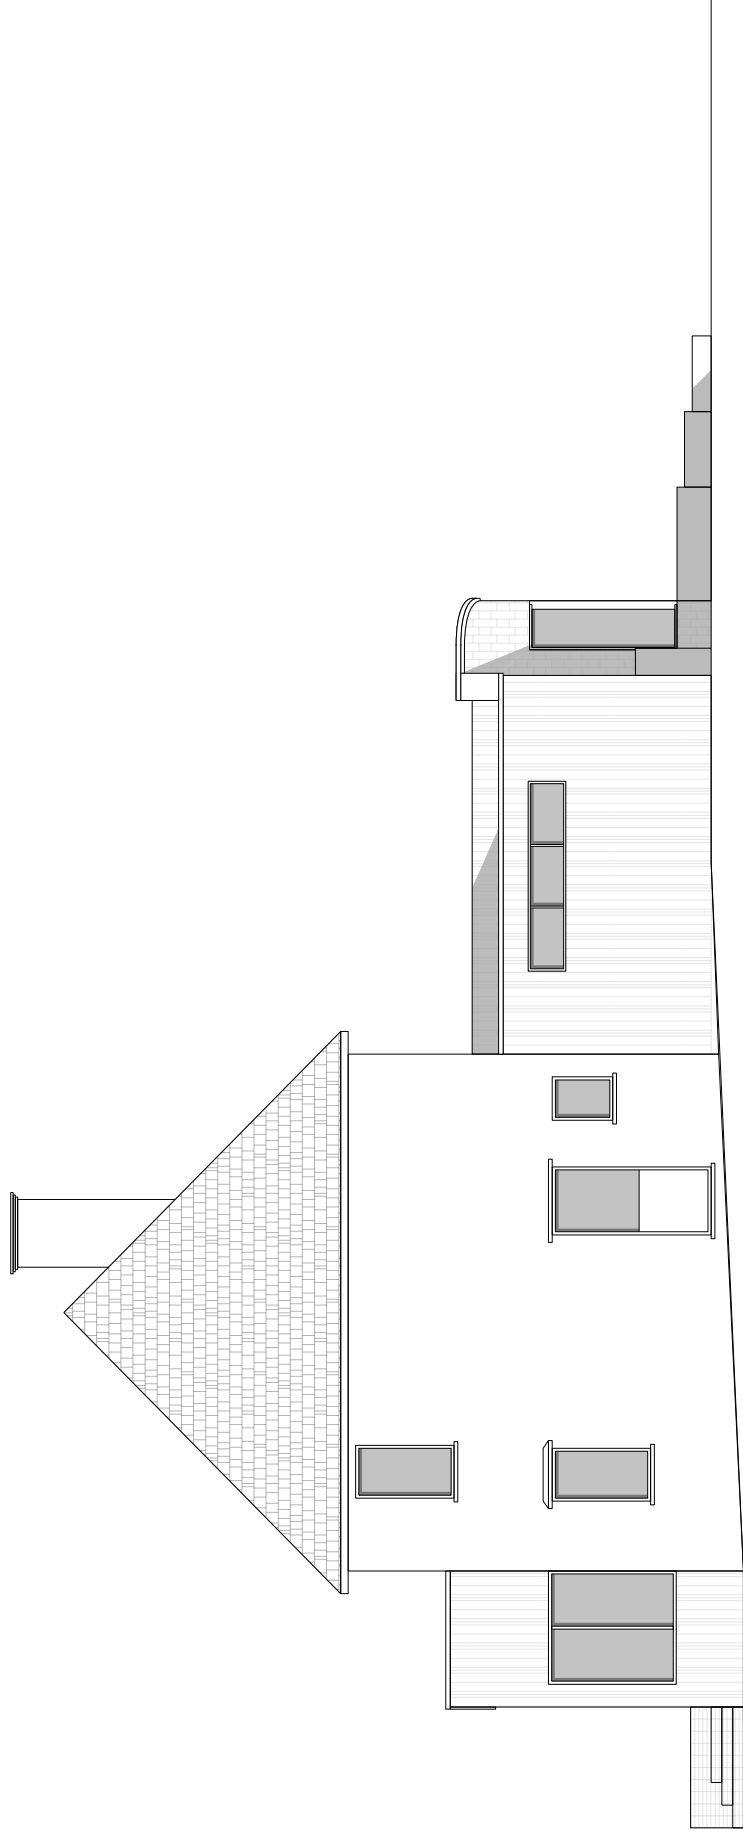

RSE
Right-Side Elevation

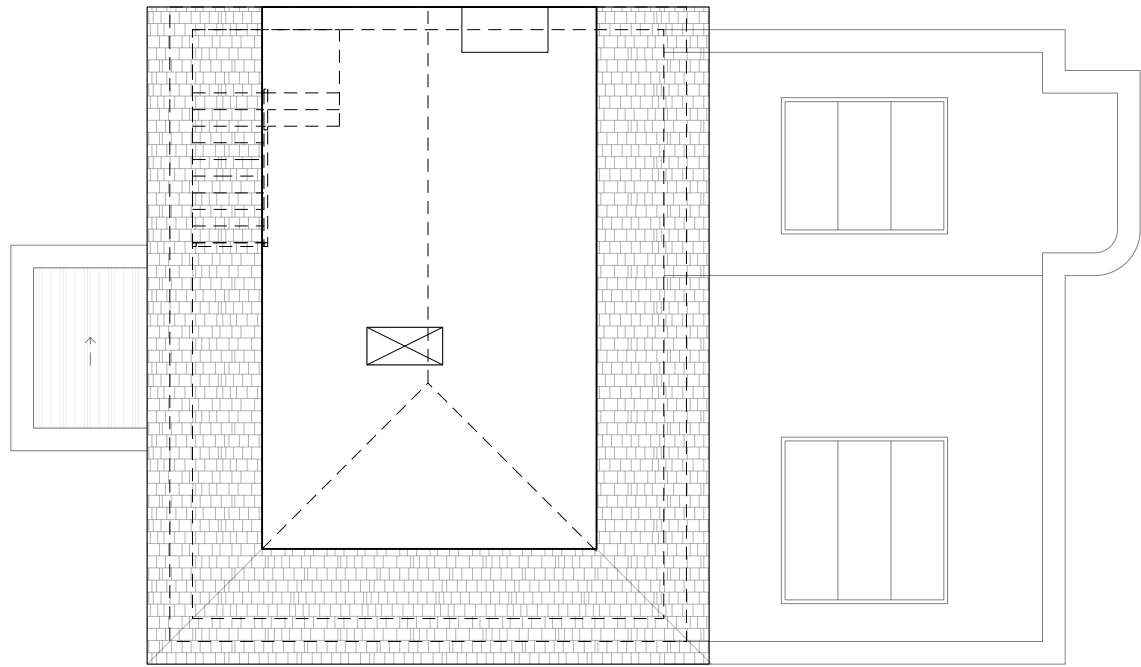

LP
Loft Plan