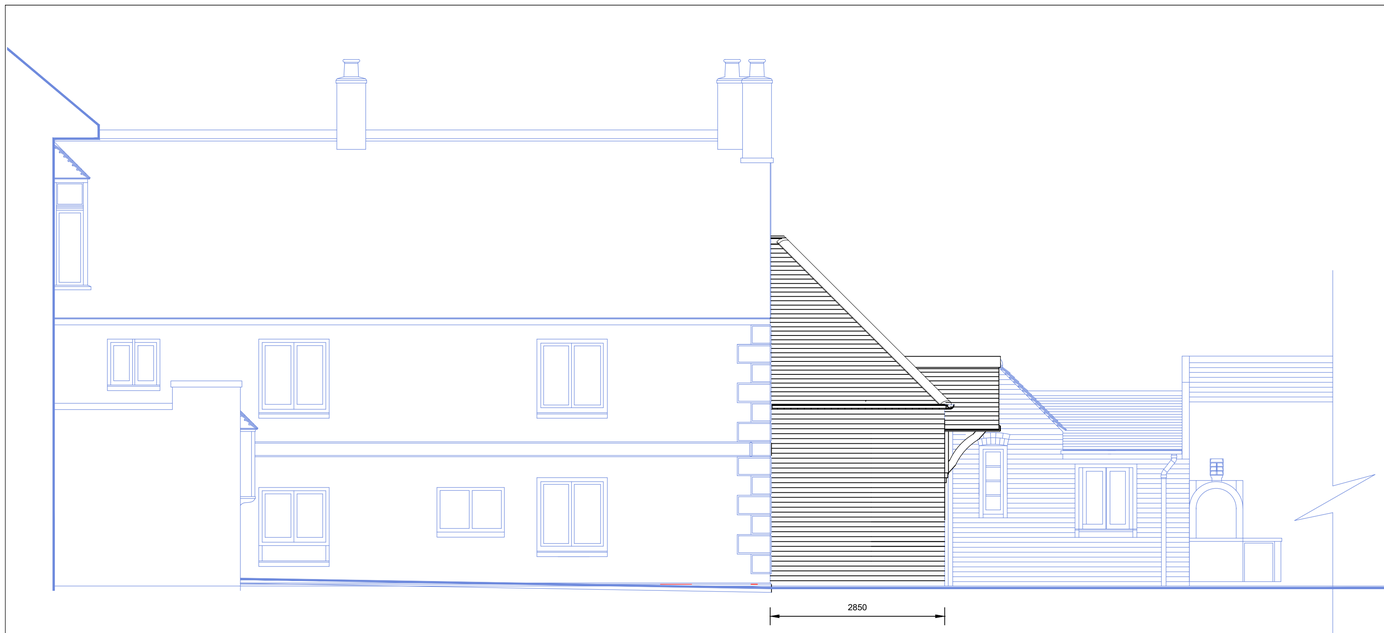

Proposed North Elevation 1:50 scale at A1

0 | 2 | 4 | 6 | 8 | 10 m

1m



Proposed West Elevation 1:50 scale at A1

0 | 2 | 4 | 6 | 8 | 10 m

1m

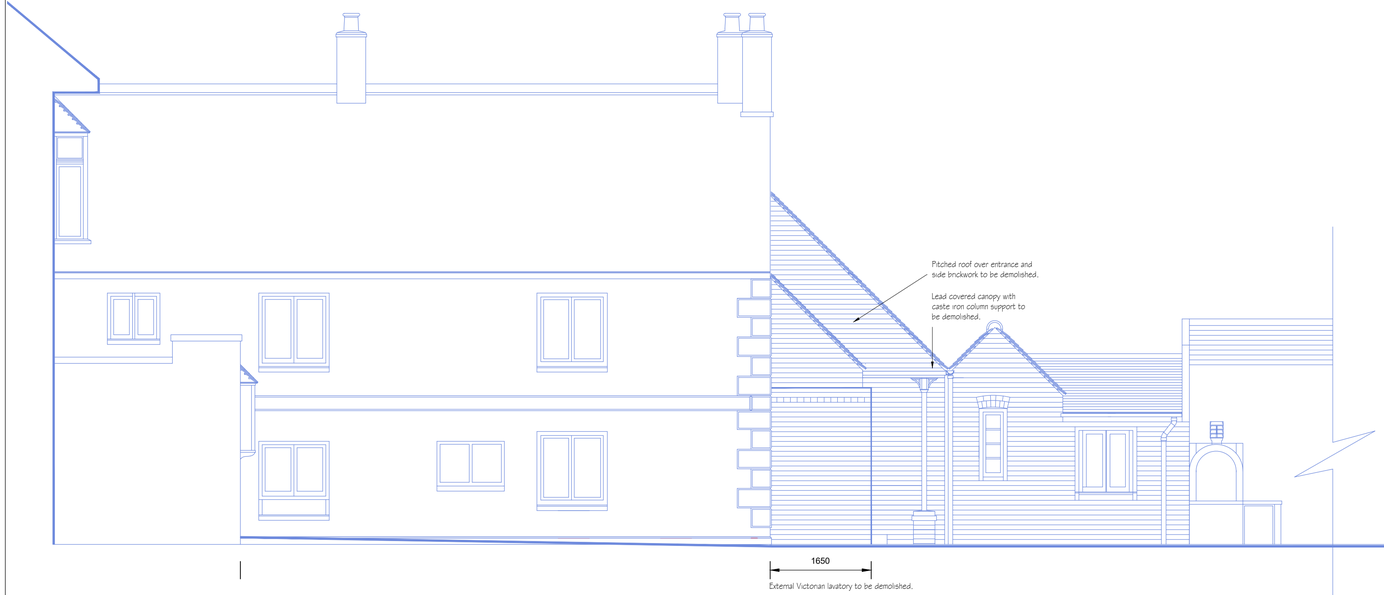

Existing North Elevation 1:50 scale at A1

0 | 2 | 4 | 6 | 8 | 10 m

1m



Planning Issue

Existing West Elevation 1:50 scale at A1

GMA Architects + Designers
Argosy House Collins Court High Street Cranleigh Surrey GU6 8AS

Tel: 01344 429018
E: g.treyford-moore@hotmail.co.uk

project
Rock House Cottage The Hollow Washington

client
C Andrews

drawing title
Remodelled Entrance with Utility Room

drawn GTM

design ©

date 6 May 2024

drawing no. **2404/03**

rev.

scale 1:50

all dimensions must be verified by the contractor before commencing any operation or fabrication

no dimension to be scaled