Copyright: REMEDY Consulting Limited - ALL RIGHTS RESERVED

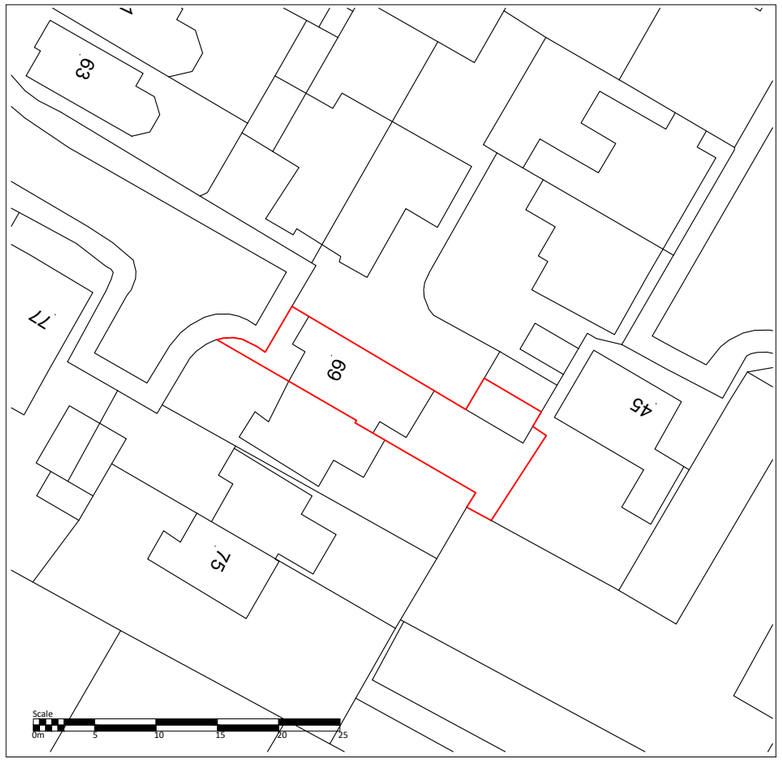

BLOCK PLAN (scale 1: 500)

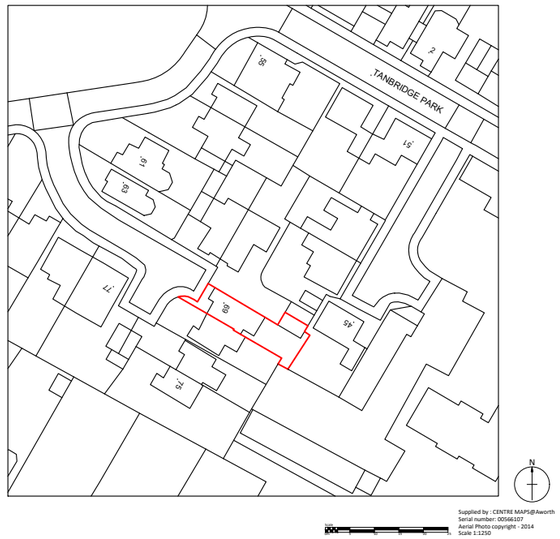

LOCATION PLAN (scale 1:1250)

drawing

BLOCK & LOCATION PLANS

REMEDY CONSULTING
Owner: Darren Burns 07826 513940
darren@remedy-consulting.com

client

Mr. Richard Gray

project

69, Tanbridge Park
HORSHAM.
RH12 1SF

Structural Remodelling & New Kitchen Installation

date	scale
OCT26	As Shown

status

PLANNING

job no	dwg no	revision
69TANBPA - BlockLoc		P1