

1 Elevation 3 - a
1 : 50

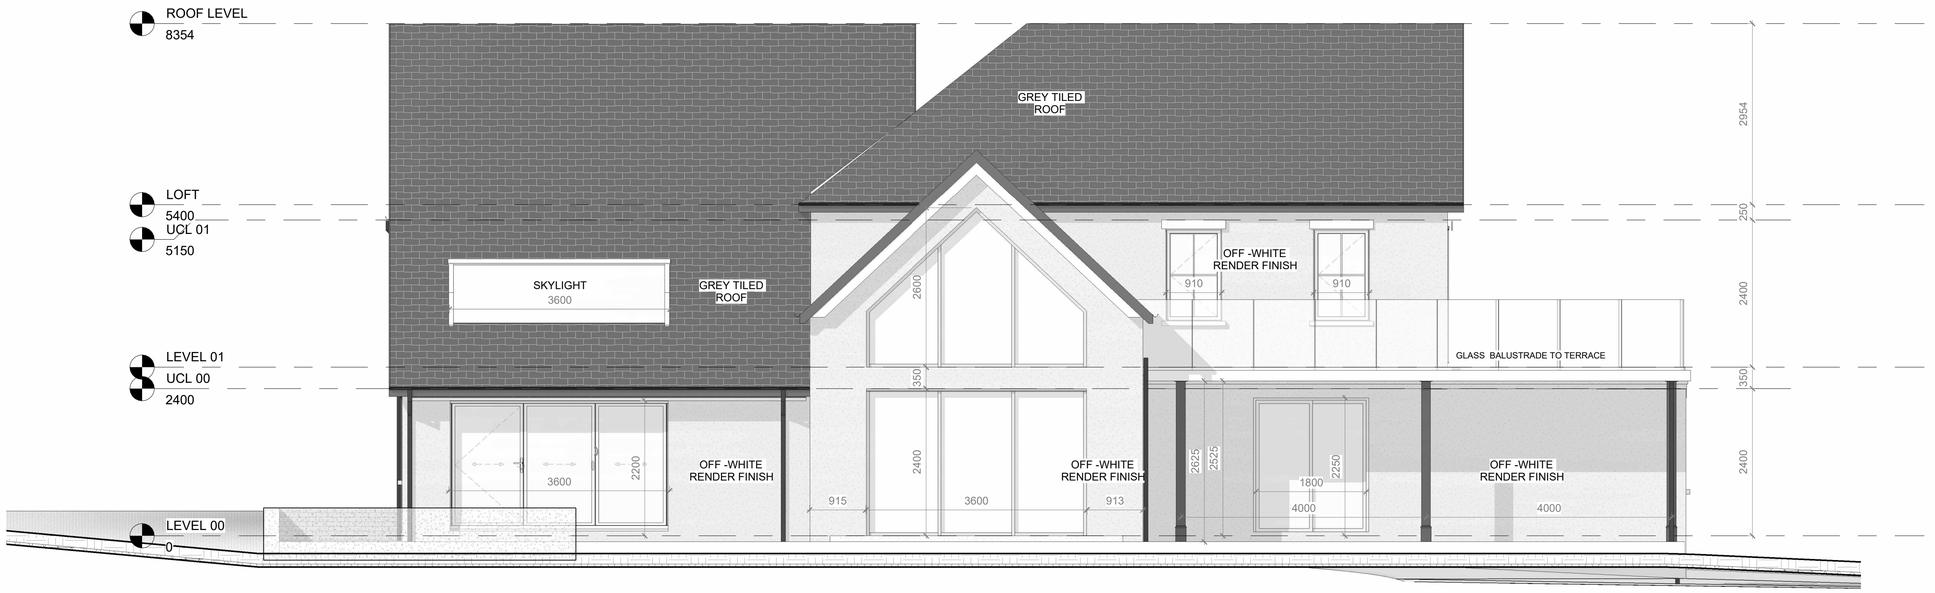

2 Elevation 4 - a
1 : 50

Rev	Description	Date

STATUS: PLANNING

PURPOSE OF ISSUE

LINX
LinxDesignBuild

PROJECT
THE HOMESTEAD, HORSHAM

TITLE
PROPOSED ELEVATIONS 2

CLIENT
M&E

DRAWN BY	CHECKED BY	DATE
TP	TP	22.10.2026

SCALE (@ A1)	PROJECT NUMBER
1 : 50	1032

DRAWING NUMBER	REV
PL-A203	

05/11/2026 13:28:44