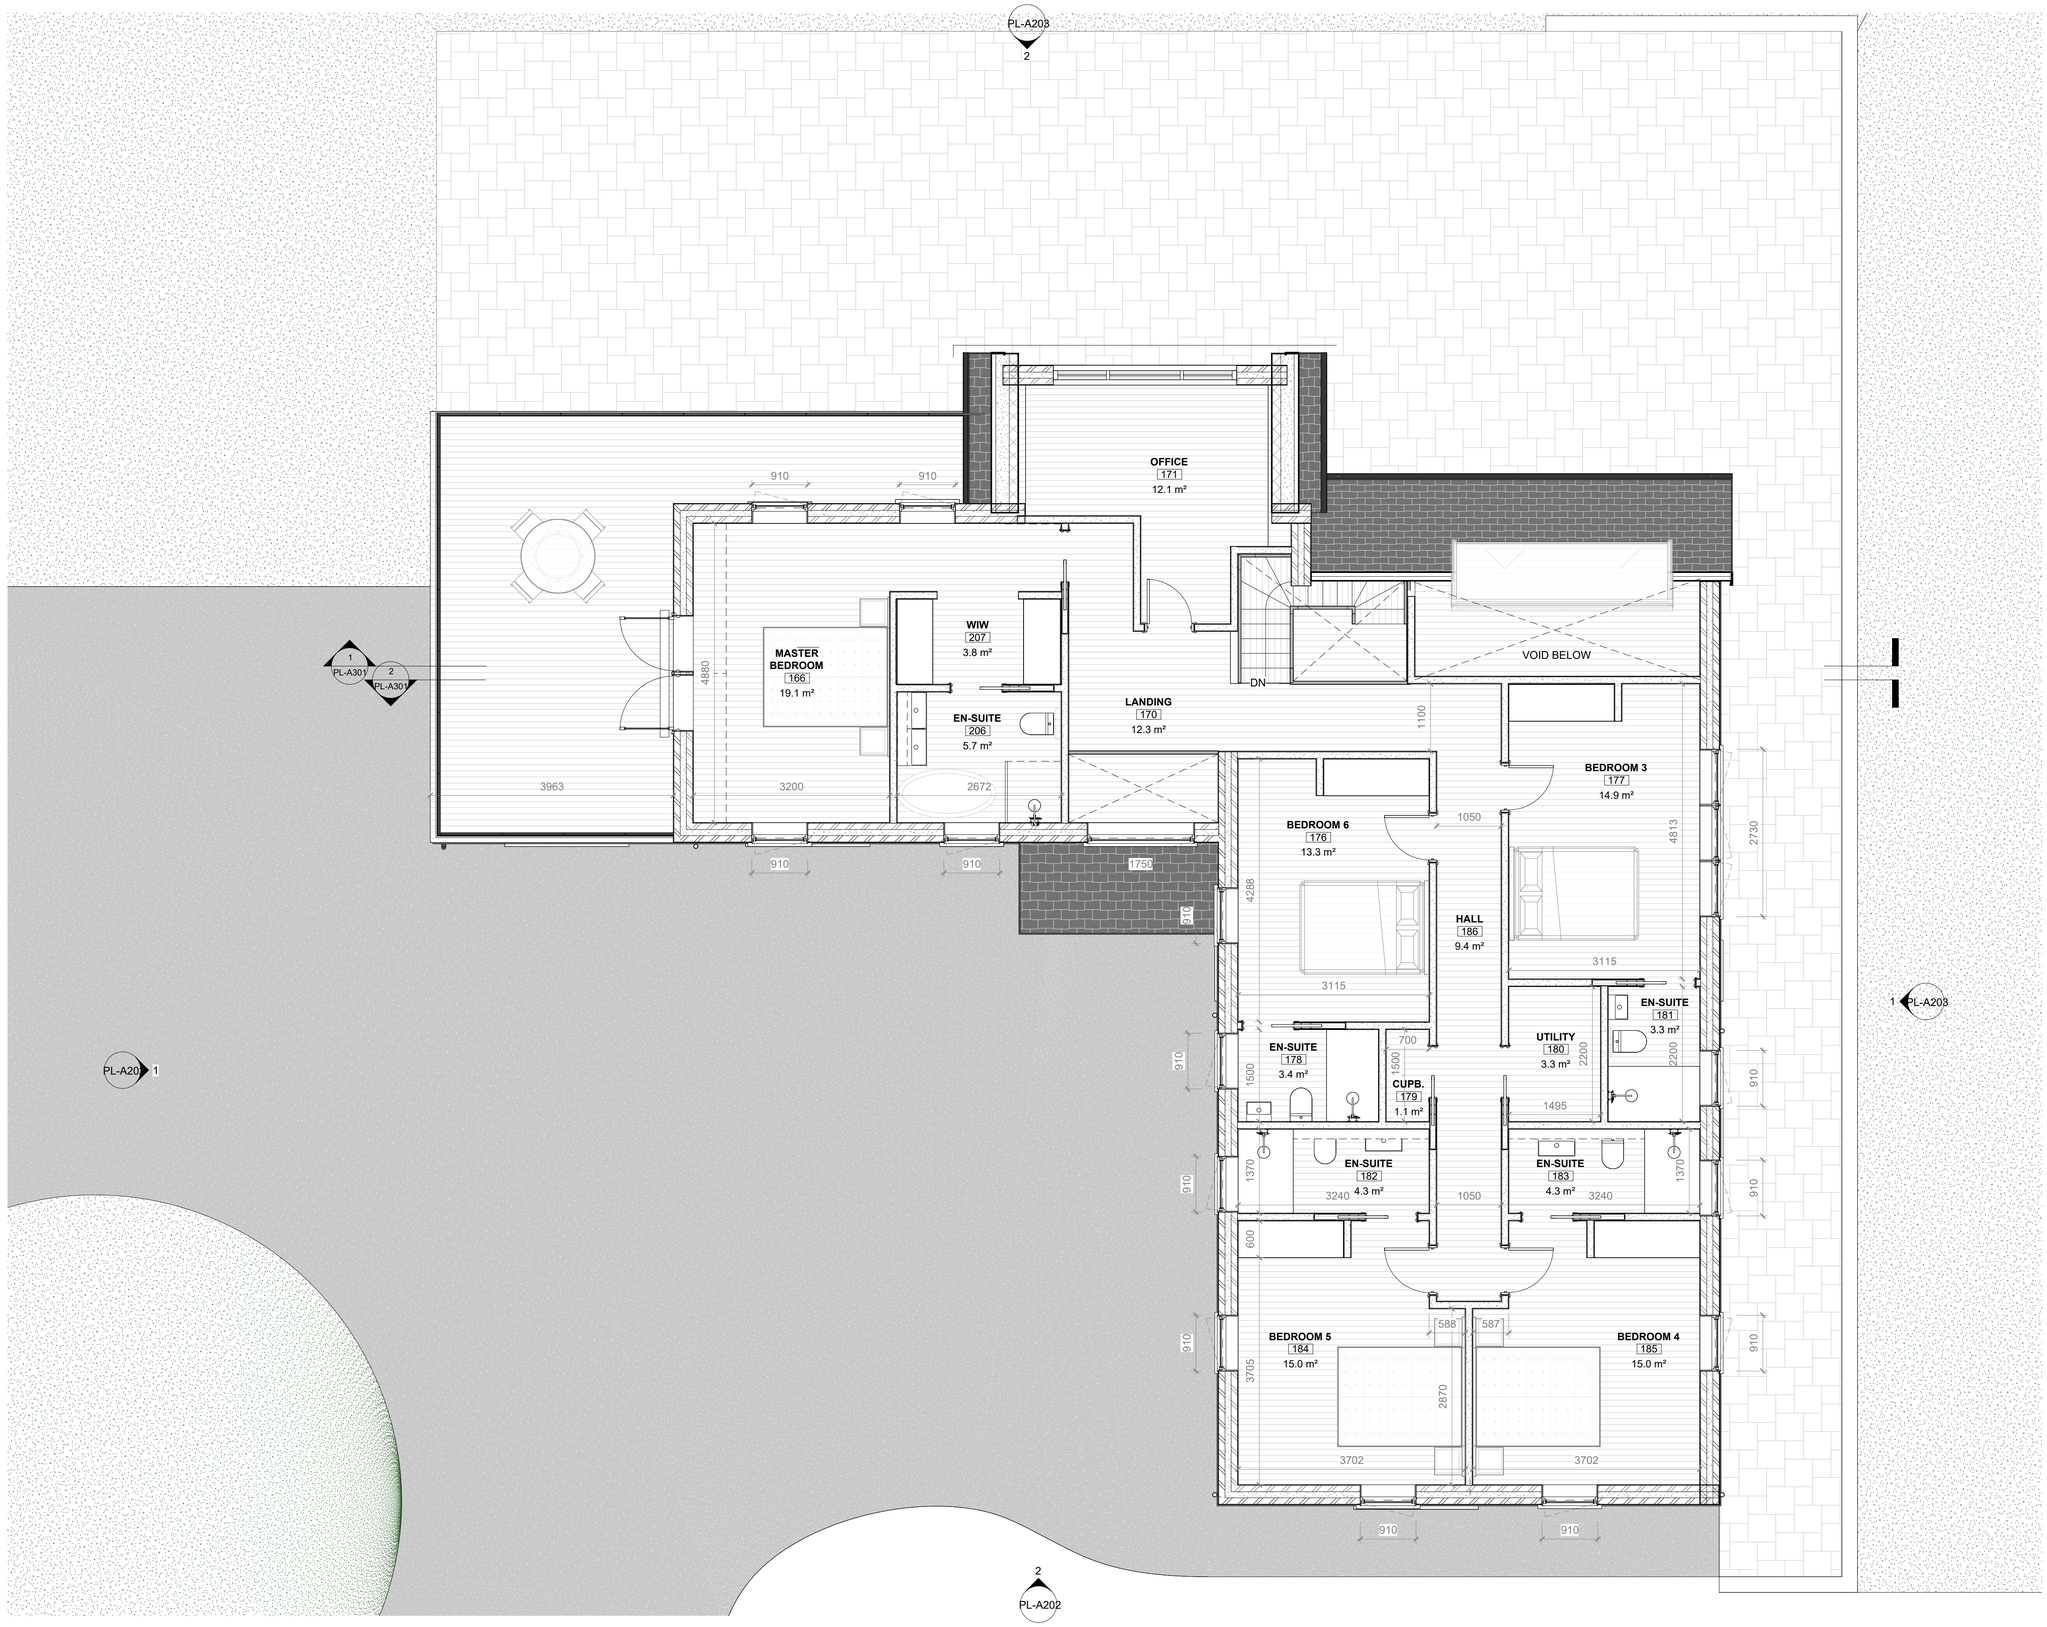

0m 1m 2m 3m 4m 5m

VISUAL SCALE 1:50

N

AREA SCHEDULE: GIA

EXISTING:

GROUND FLOOR	185.8sqm
FIRST FLOOR	50.6sqm

PROPOSED:

GROUND FLOOR	191.2sqm
FIRST FLOOR	144.9 sqm

99.7sqm Increase

Rev	Description	Date

STATUS	PURPOSE OF ISSUE
	PLANNING

LINX
LinxDesignBuild

PROJECT
THE HOMESTEAD, HORSHAM

TITLE
PROPOSED FIRST FLOOR PLAN

CLIENT
M&E

DRAWN BY	CHECKED BY	DATE
TP	TP	22.10.2026

SCALE (@ A1)	PROJECT NUMBER
As indicated	1032

DRAWING NUMBER	REV
PL-A105	

05/11/2026 13:27:33

1 Proposed First Floor Plan
1 : 50