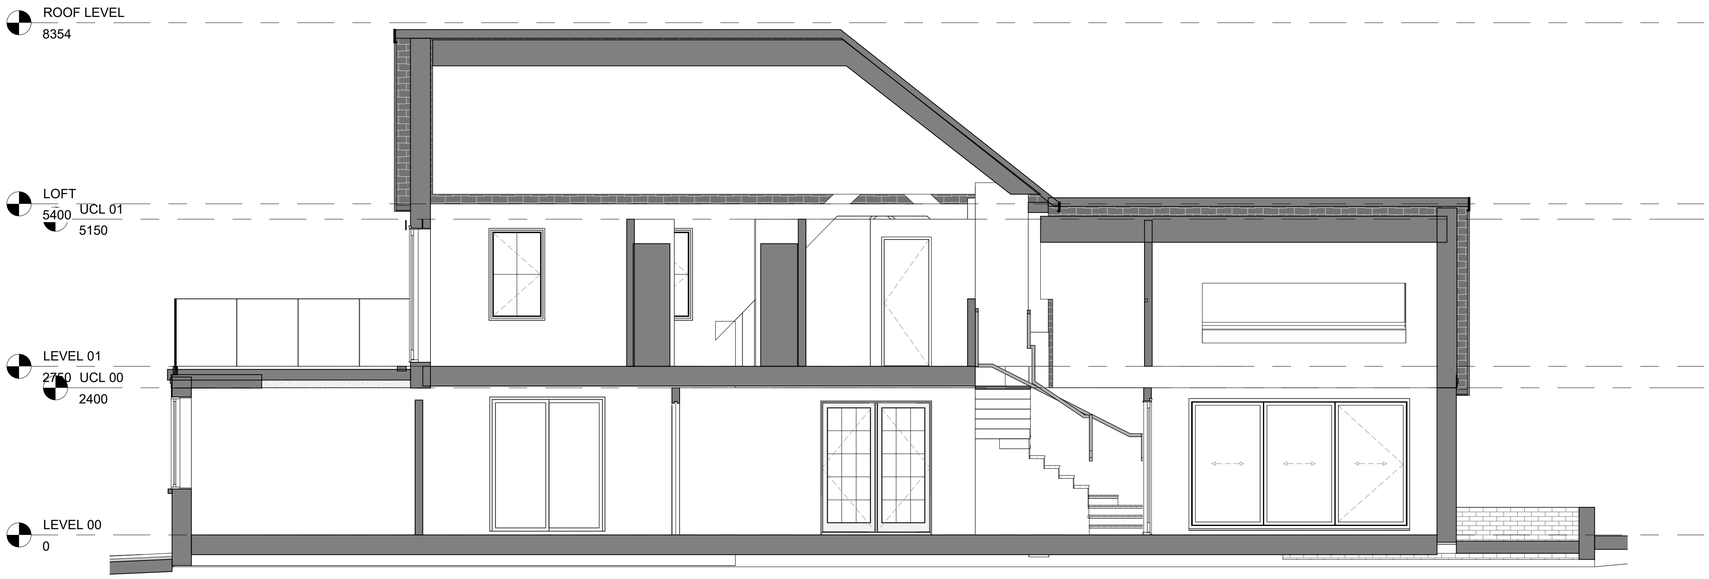

1 Section 3
1 : 50



2 Section 4
1 : 50

Rev	Description	Date

STATUS
PURPOSE OF ISSUE
PLANNING

LINX
LinxDesignBuild

PROJECT
THE HOMESTEAD, HORSHAM

TITLE
PROPOSED LONG SECTION

CLIENT
M&E

DRAWN BY	CHECKED BY	DATE
TP	TP	22.10.2026

SCALE (@ A1)	PROJECT NUMBER
1 : 50	1032

DRAWING NUMBER	REV
PL-A301	

05/11/2026 13:28:45