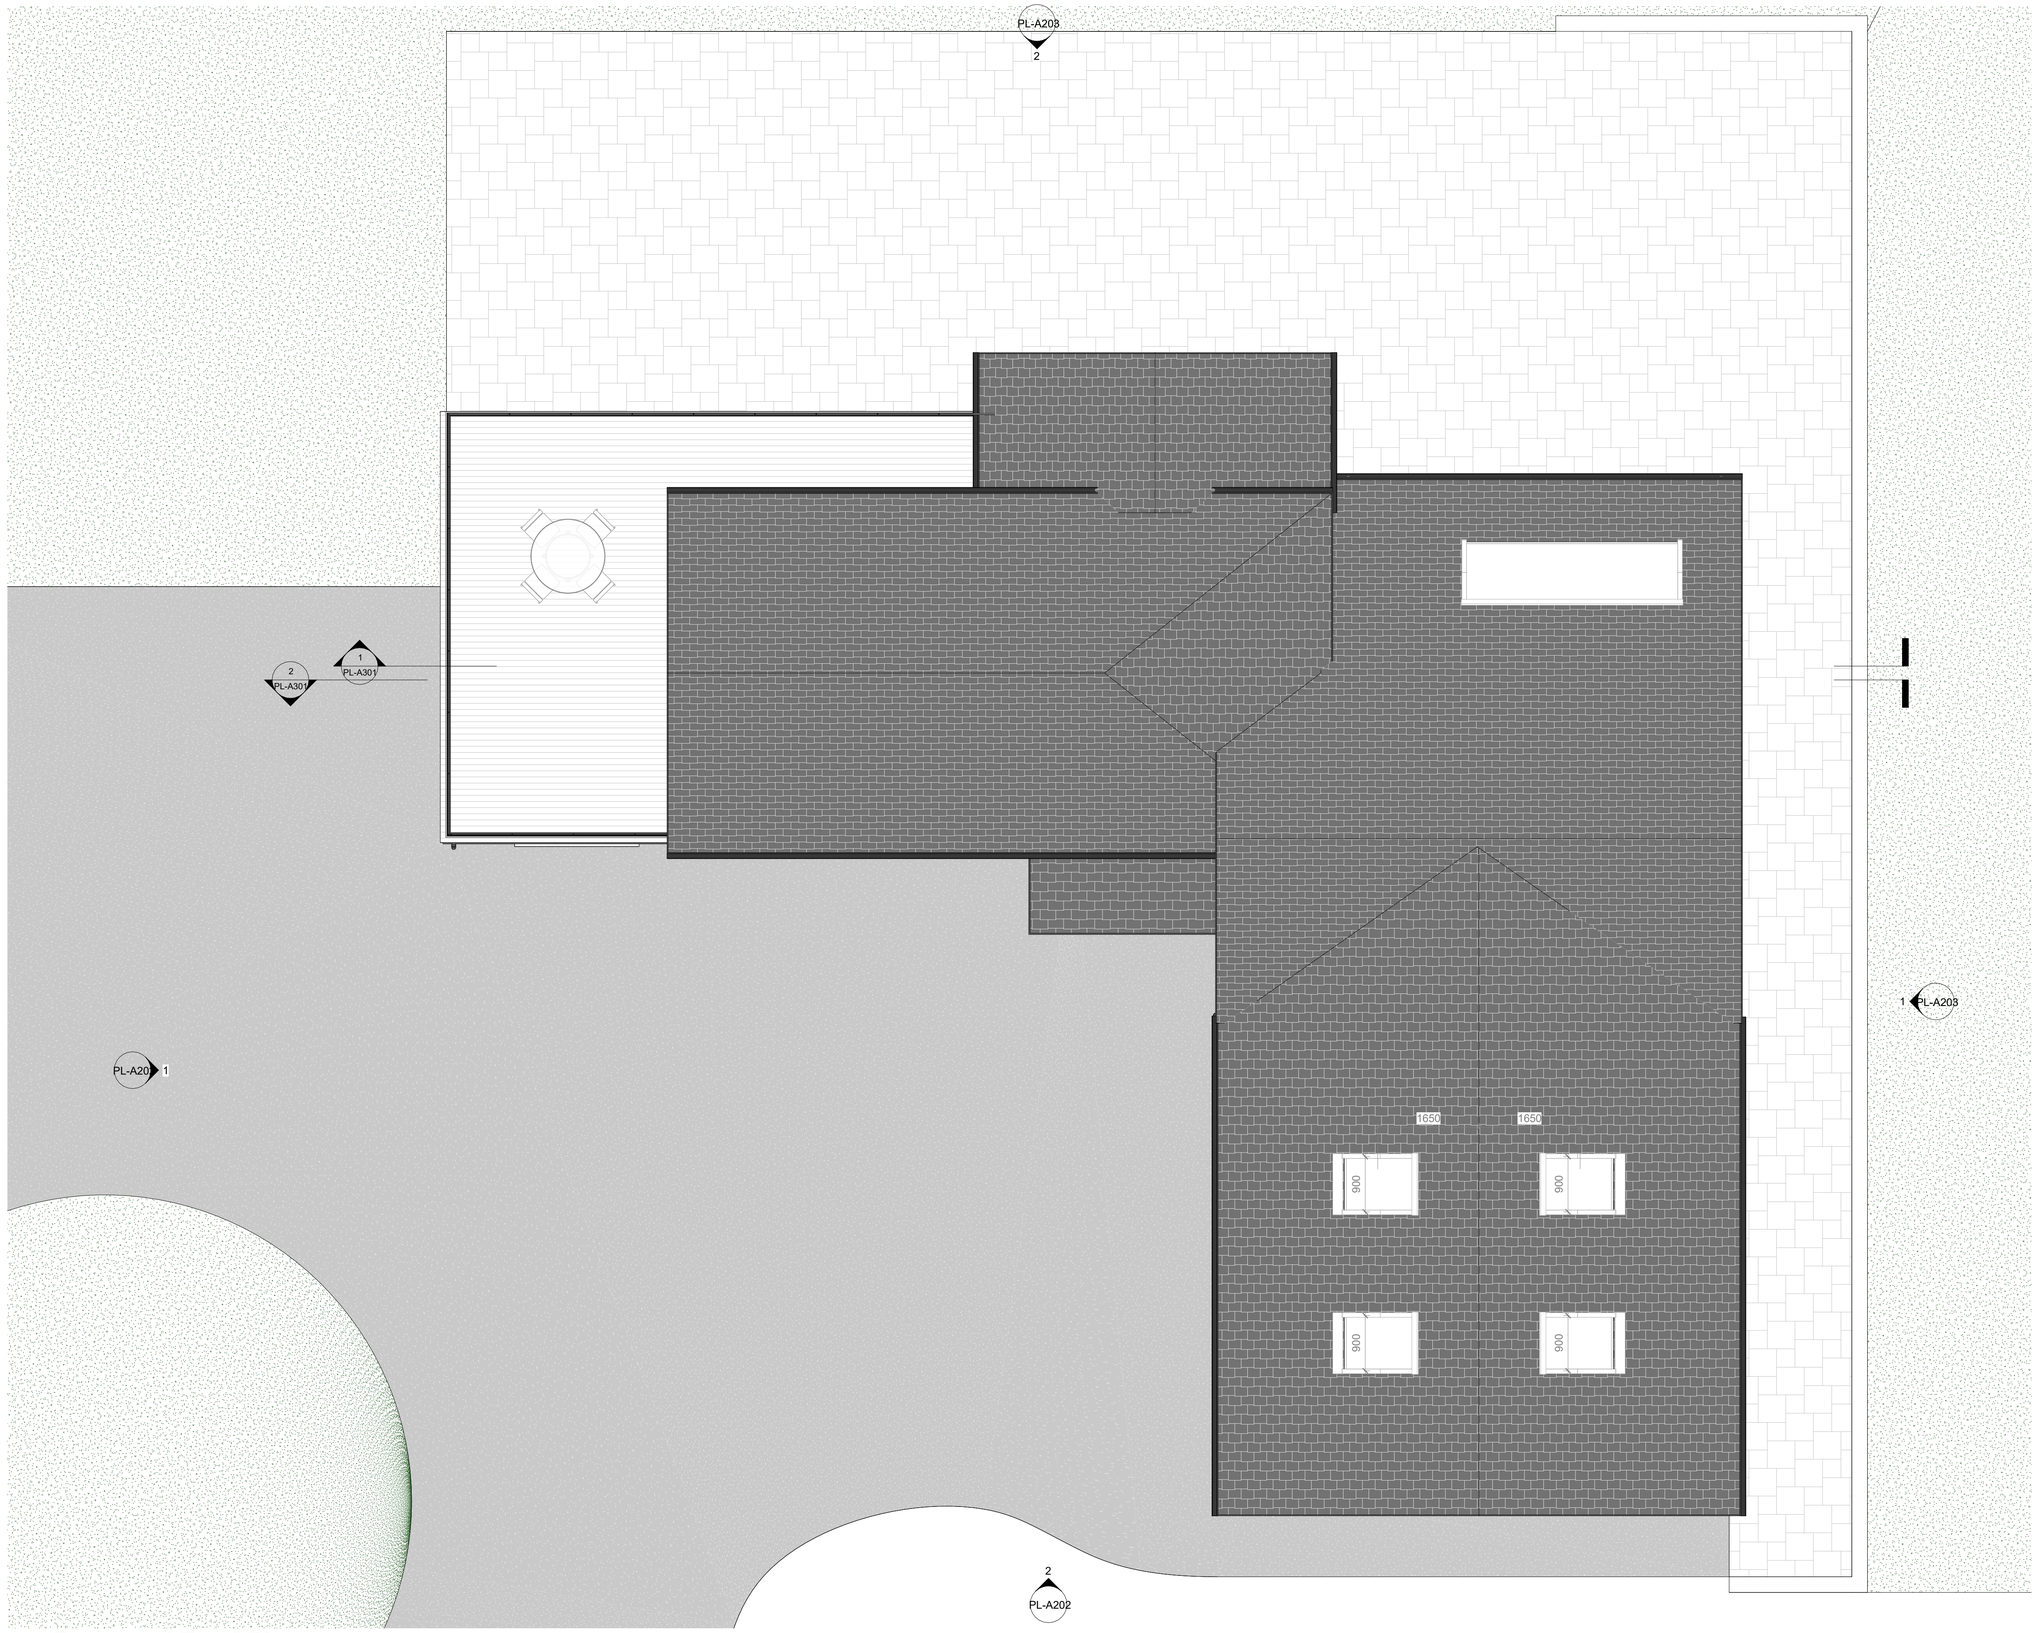

1 **Proposed Roof Plan**
1 : 50

0m 1m 2m 3m 4m 5m

VISUAL SCALE 1:50

N

AREA SCHEDULE: GIA

EXISTING:
GROUND FLOOR 185.8sqm
FIRST FLOOR 50.6sqm

PROPOSED:
GROUND FLOOR 191.2sqm
FIRST FLOOR 144.9 sqm

99.7sqm Increase

Rev	Description	Date

STATUS
PURPOSE OF ISSUE
PLANNING

LINX
LinxDesignBuild

PROJECT
THE HOMESTEAD, HORSHAM

TITLE
PROPOSED ROOF PLAN

CLIENT
M&E

DRAWN BY	CHECKED BY	DATE
TP	TP	22.10.2026

SCALE (@ A1)	PROJECT NUMBER
As indicated	1032

DRAWING NUMBER	REV
PL-A107	

05/11/2026 13:27:37