
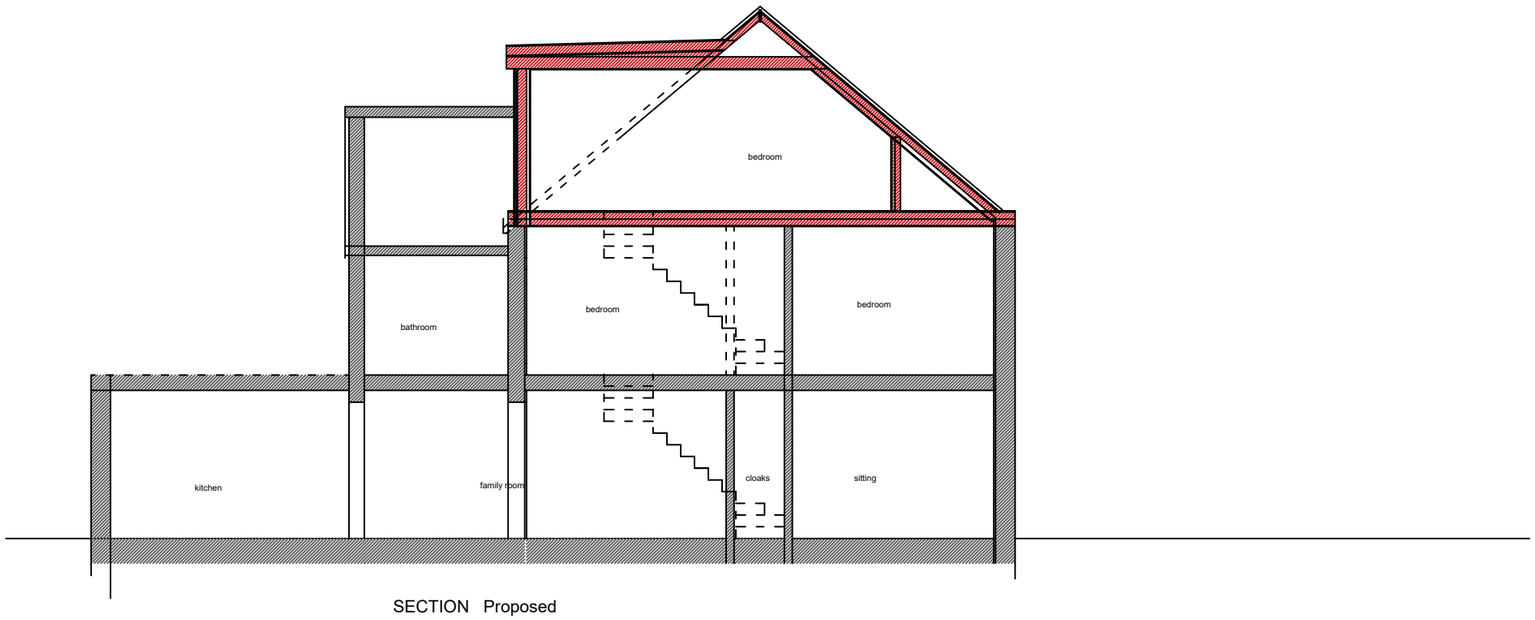


SECTION Proposed

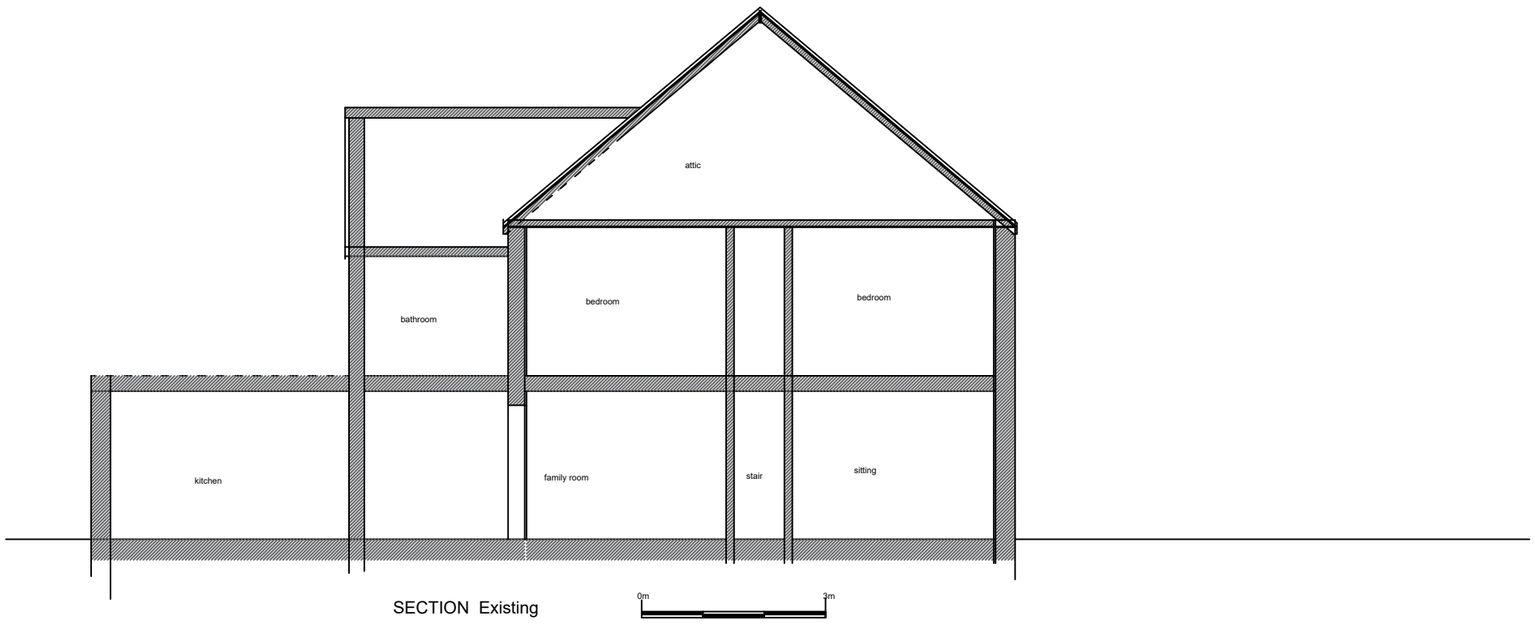

SECTION Existing

Project
Proposed Single Storey Rear Addition and room in the roof at 57 Crawley Road, Horsham RH12 4DS

Client
J EATON-BROWN

Drawing Title
SECTION PROPOSED 1:100
SECTION EXISTING 1:100

LARKINS & POLLINGTON
DESIGN PARTNERSHIP
2 Birling Way
Manor Park
Uckfield
TN22 1LP
01825 768948
07894 124919

Date	Drawn By	Checked	Scale
10.26	mpp		1:100
Drawing No. 1136/26/EBR/04		Amendment	