Project
Proposed Single Storey Rear Addition and room in the roof at 57 Crawley Road, Horsham RH12 4DS


Client
J EATON-BROWN


Drawing Title
SECOND FLOOR PLAN 1:50
PROPOSED

LARKINS & POLLINGTON
DESIGN PARTNERSHIP
2 Birling Way
Manor Park
Uckfield
TN22 1LP
01825 768948
07894 124919

Date	Drawn By	Checked	Scale
10.26	mpp		1:50

Drawing No.	Amendment
1136/26/EBR/03	

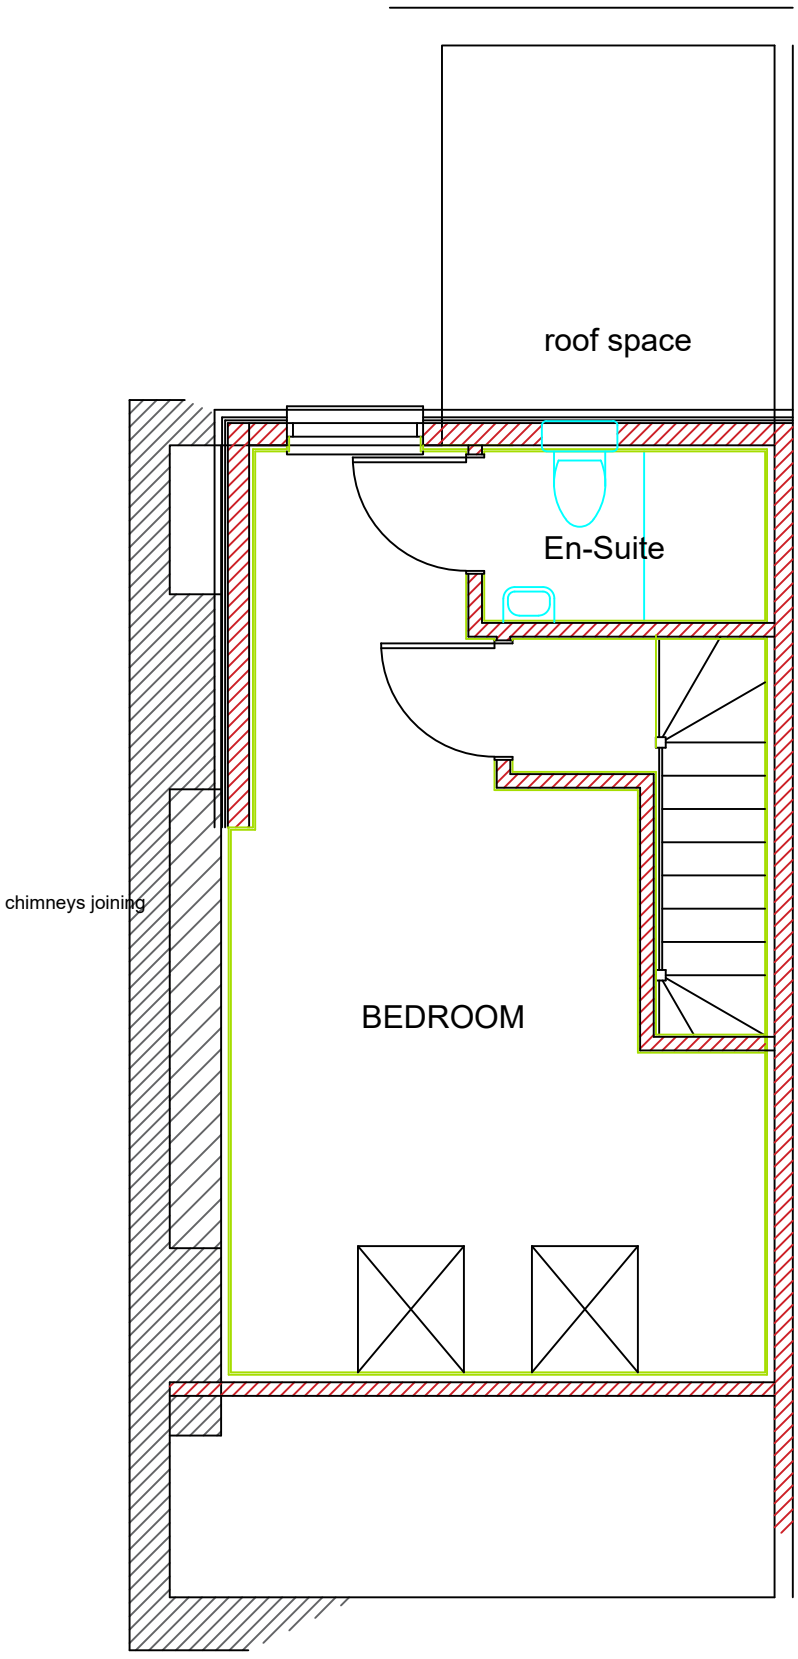

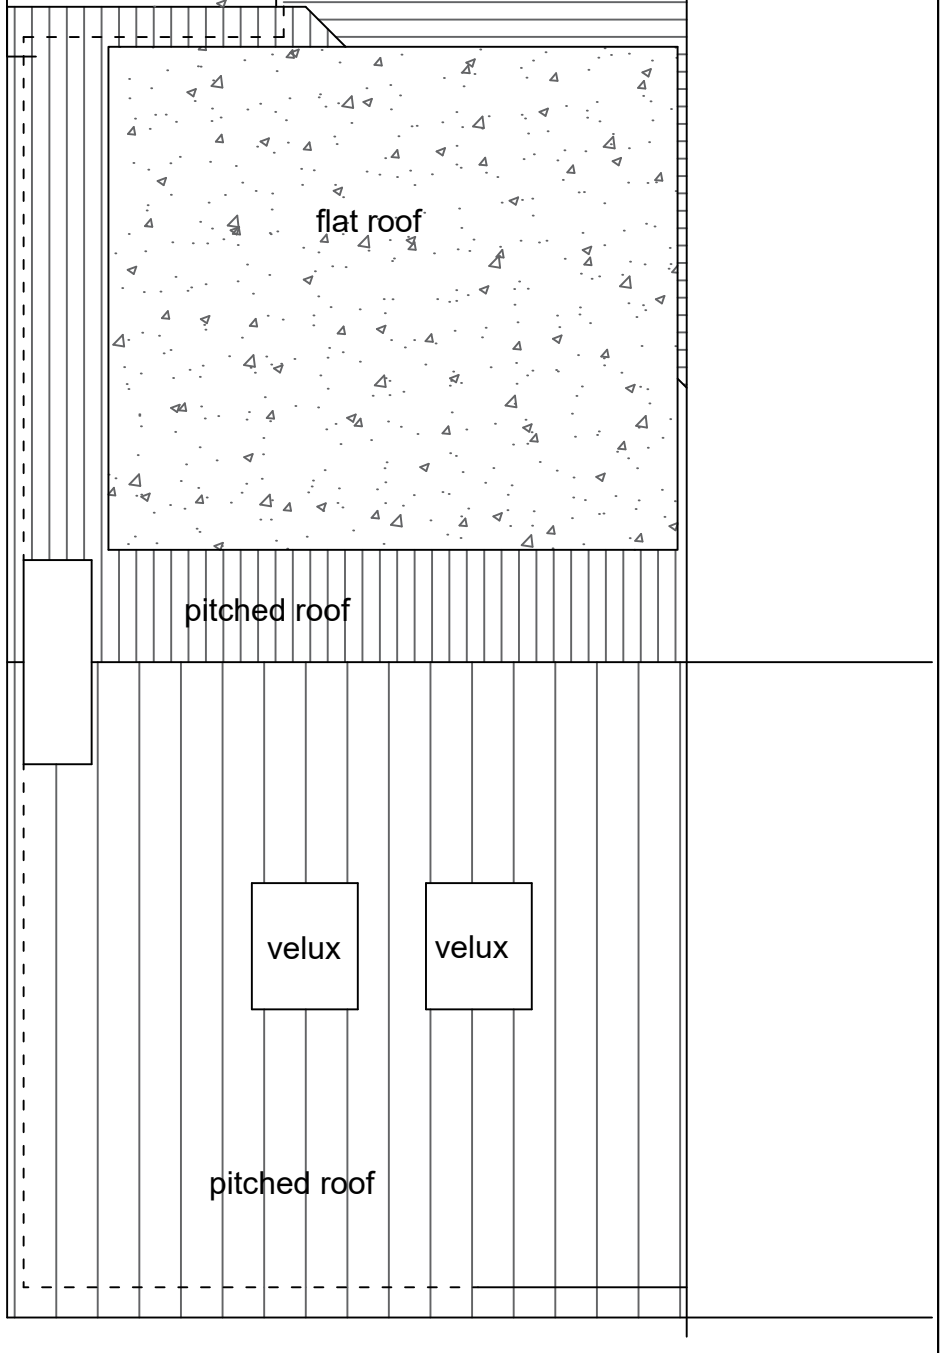

North

SECOND FLOOR PLAN Proposed

ROOF PLAN Proposed

0m 3m