Project
Proposed Single Storey Rear Addition and room in the roof at 57 Crawley Road Horsham RH12 4DS

Client
J. EATON-BROWN


Drawing Title
GROUND FLOOR PLAN 1:50
FIRST FLOOR PLAN 1:50 Existing


LARKINS & POLLINGTON
DESIGN PARTNERSHIP
2 Birling Way
Manor Park
Uckfield
TN22 1LP
01825 768948
07894 124919


Date	Drawn By	Checked	Scale
10.26	mpp		1:50

Drawing No.
1136/26/EBR/01

Amendment

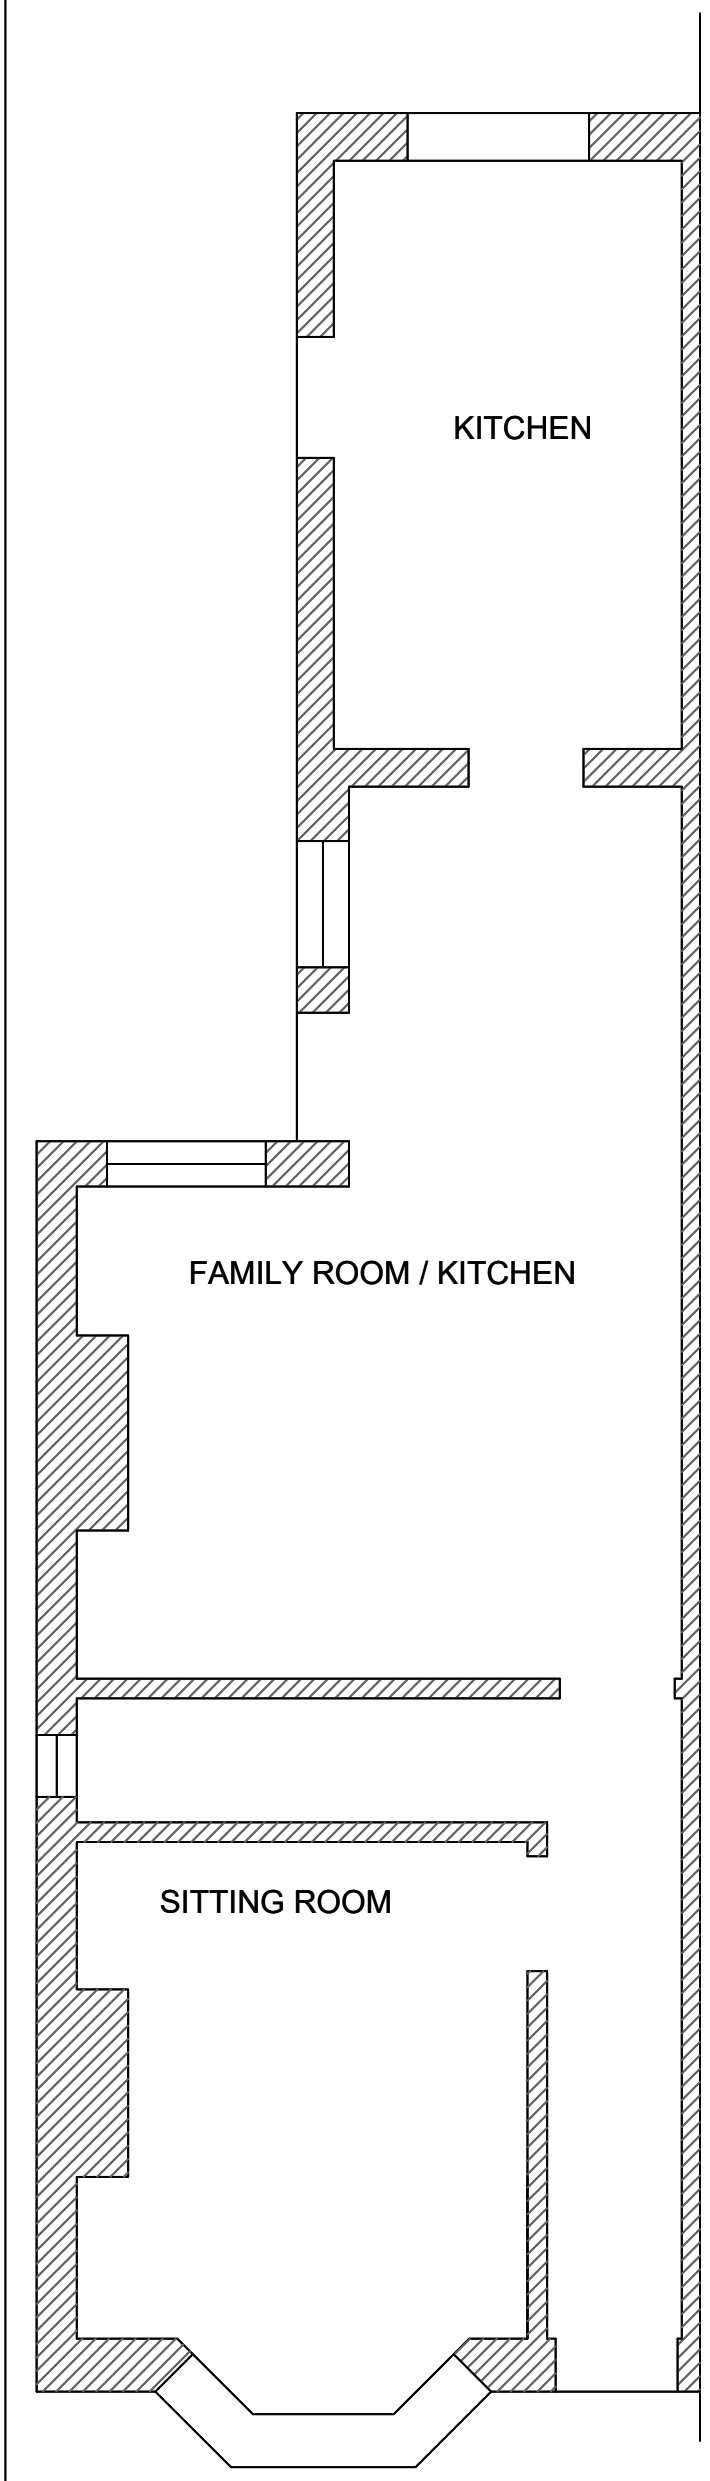

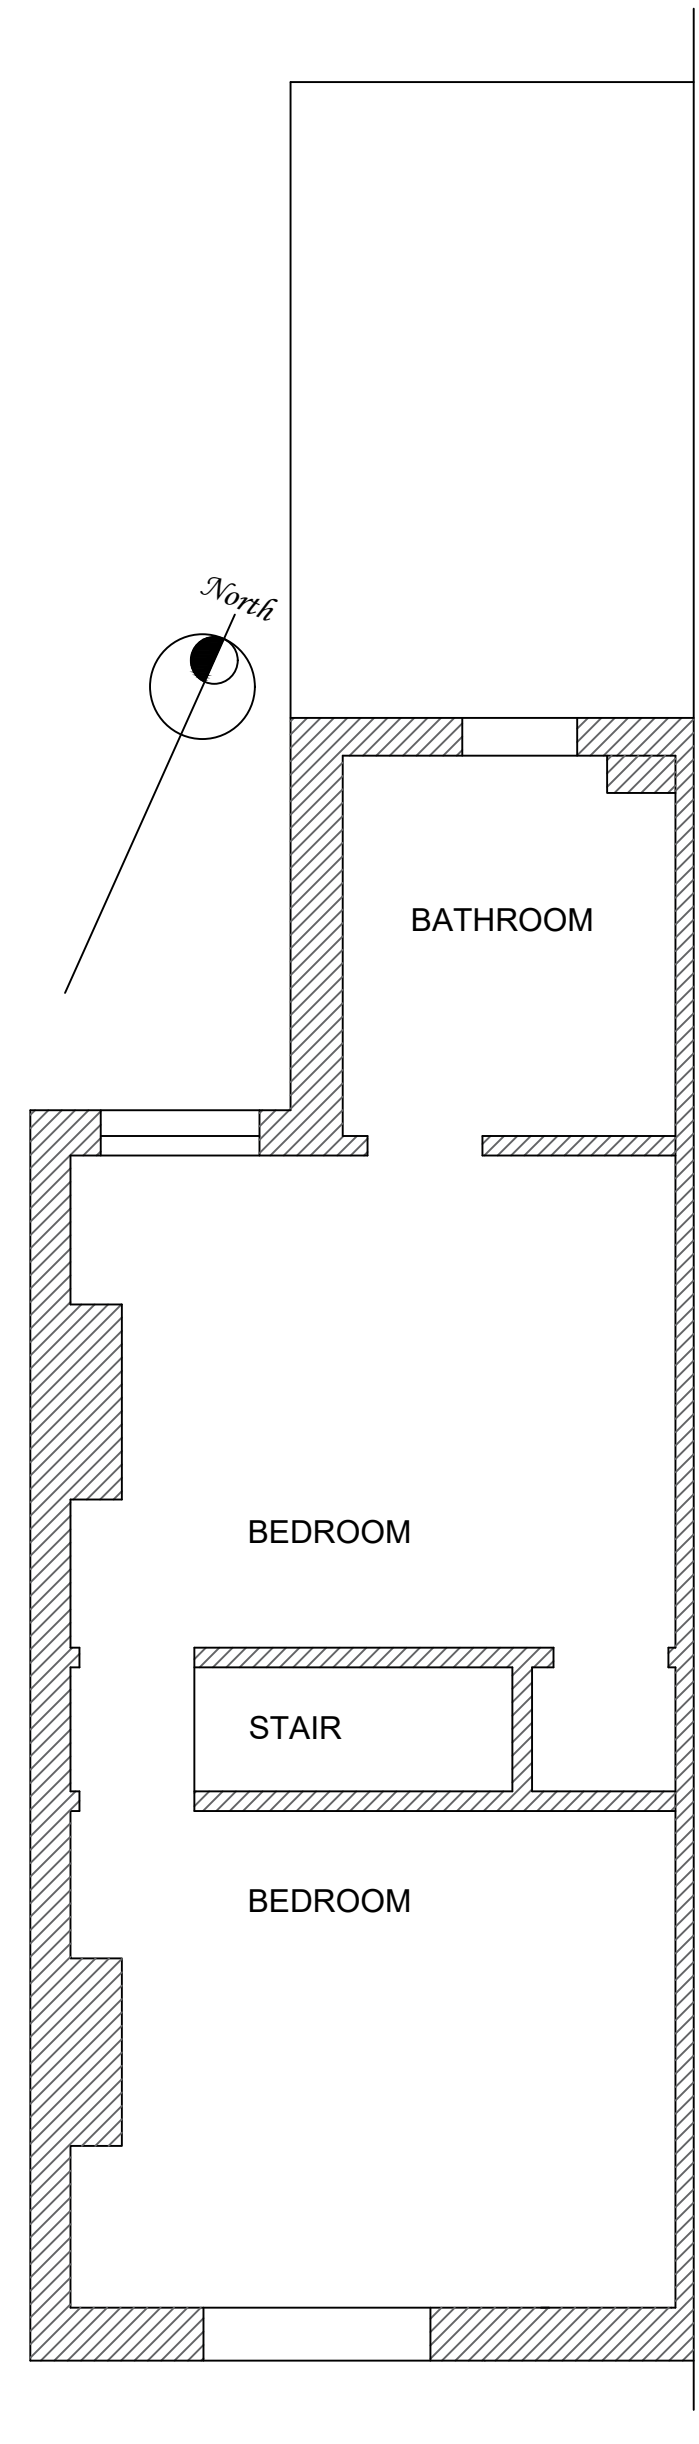

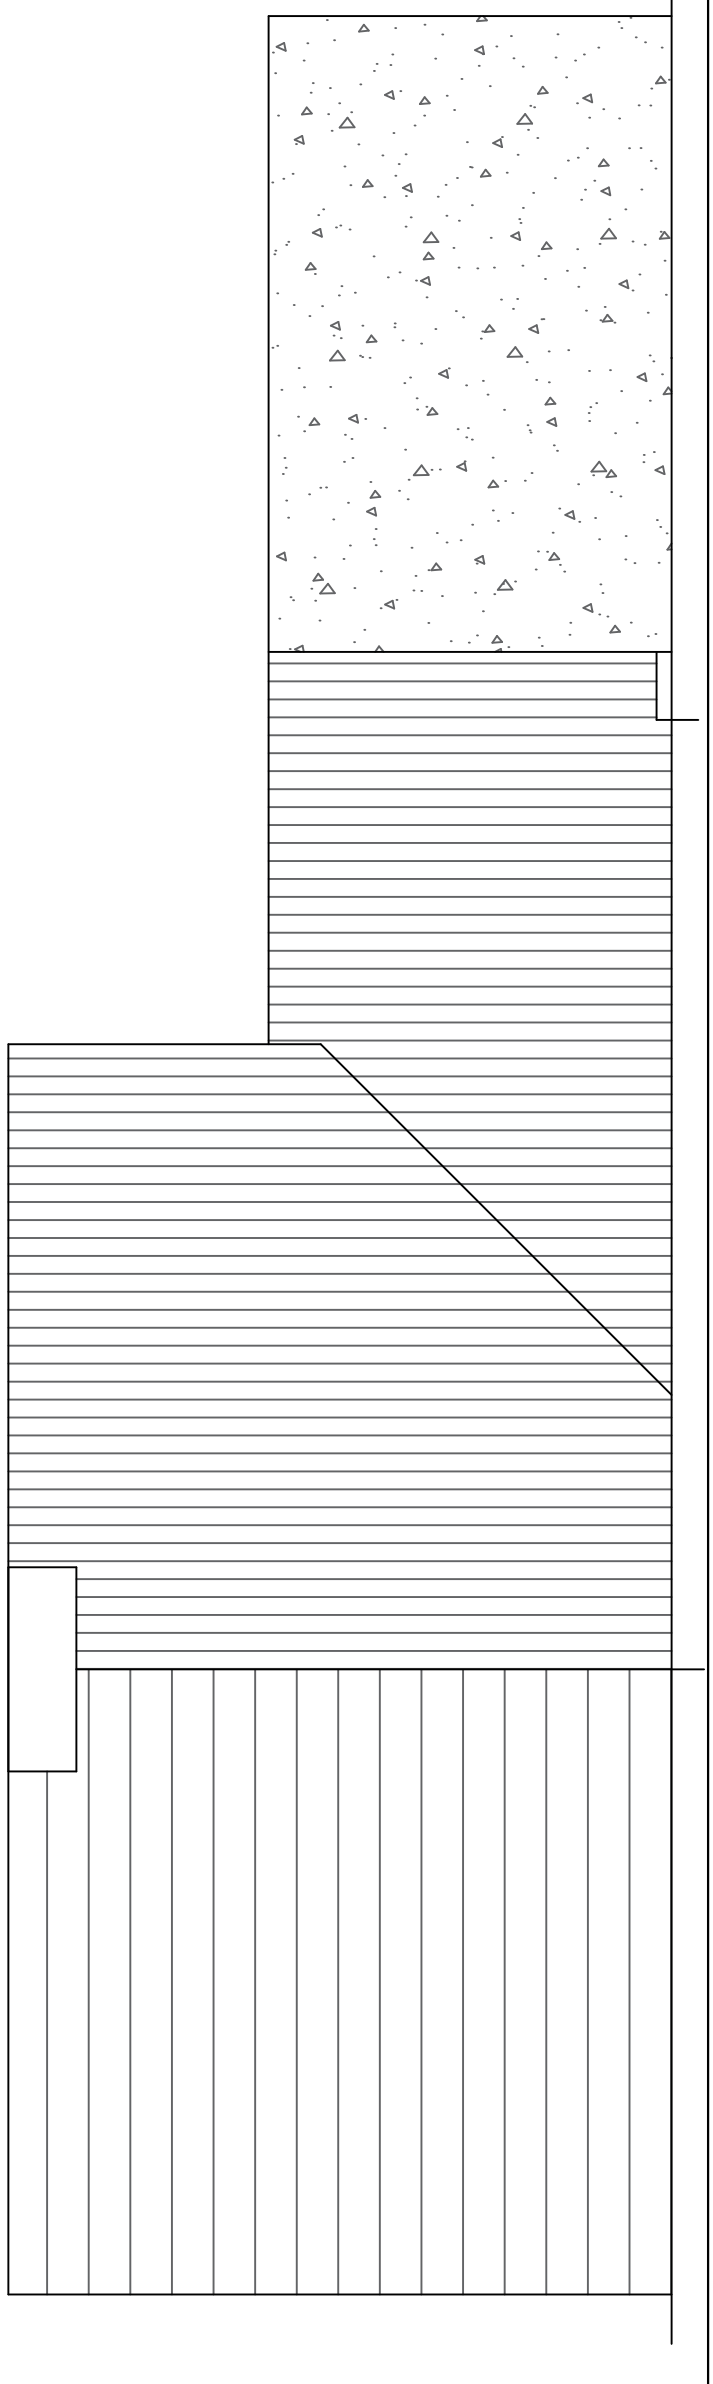

GROUND FLOOR PLAN Existing

FIRST FLOOR PLAN Existing

ROOF PLAN Existing

0m 3m