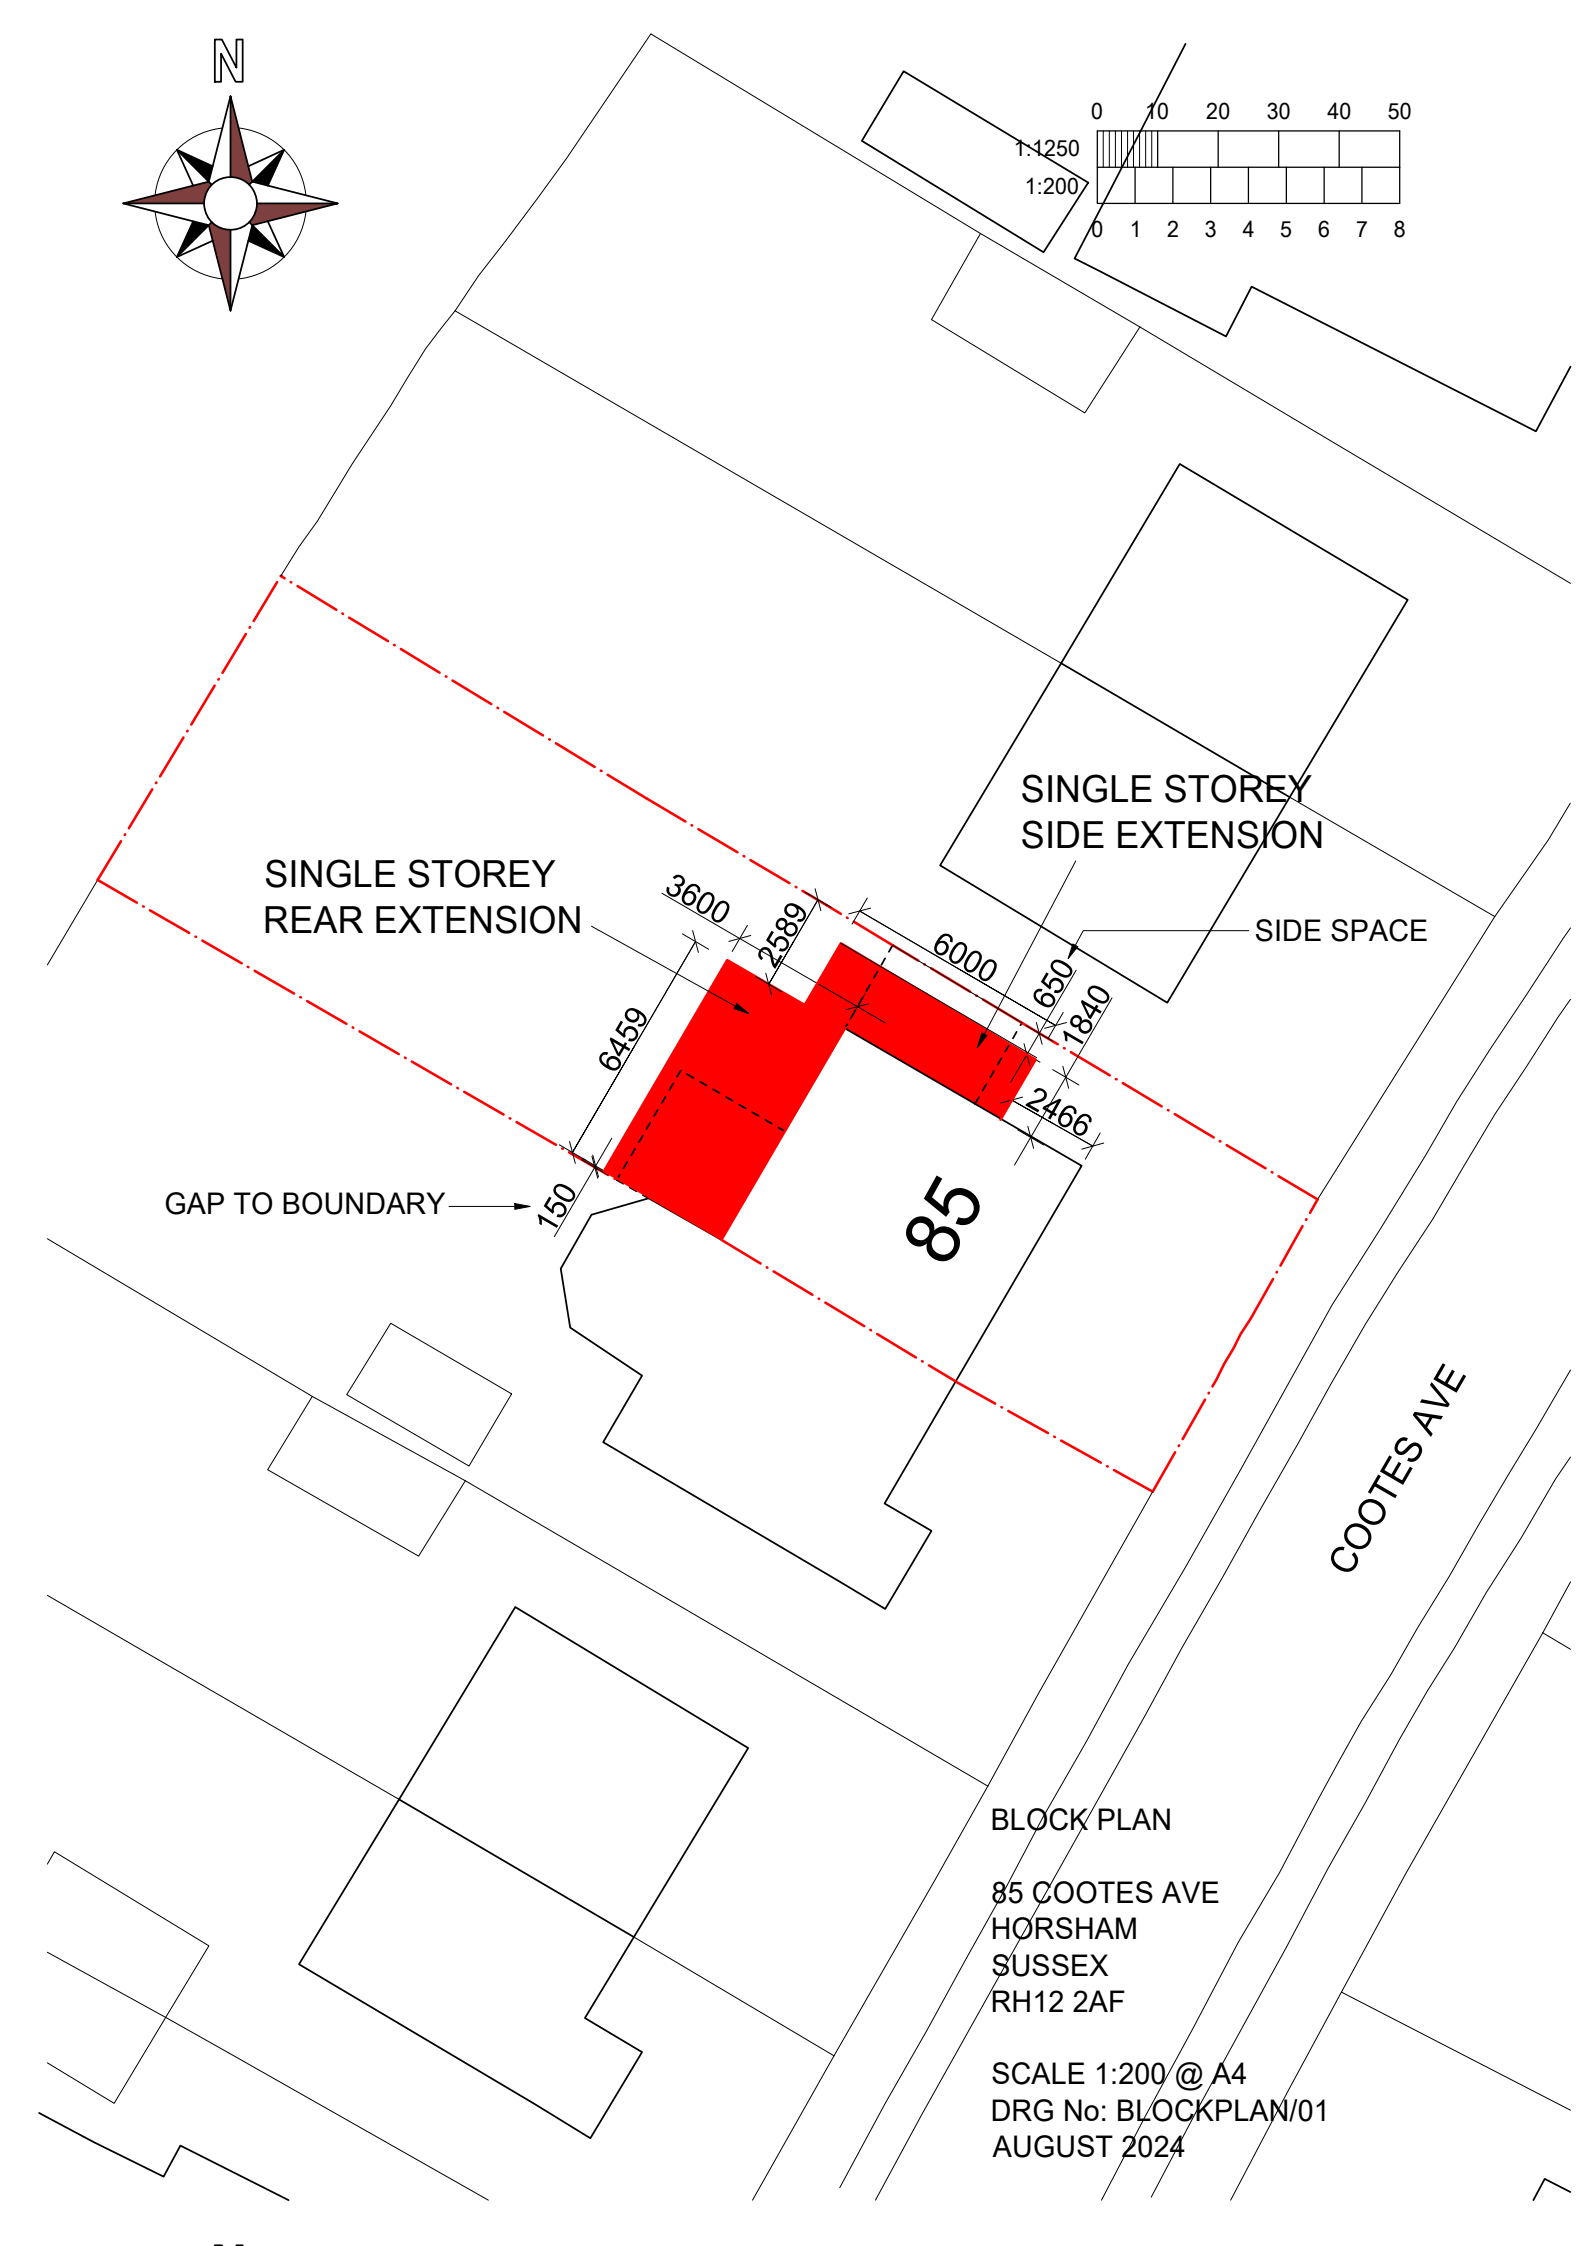

BLOCK PLAN

85 COOTES AVE
HORSHAM
SUSSEX
RH12 2AF

SCALE 1:200 @ A4
DRG No: BLOCKPLAN/01
AUGUST 2024