LEVEL MONITORING - RELATIVE SURVEY READINGS

Provider Details		Client Details		Risk Address	
Name:	Knight & Associates Ltd	Insurance Co.:	RSA	Occupier:	
		Client Name:	Crawford	Address:	
Our Ref:	SU2206852	Technical Mgr:	N Crawford	Address:	
		Email:		Town:	
		Client Ref:		County:	
Monitoring Details		Address:	National Subsidence Unit	Post Code:	
Instruction Date:	7/2/23	Address:	4th Floor 30 St Pauls Square	Tel Home:	
First Reading Date:	10/02/2023	Town:	Birmingham	Tel Work:	
Maximum No Visits:	7	County:		Mobile:	
Anticipated Expiry Date:	March '24	Post Code:	B3 1QZ	Other:	
Monitoring Int (Wks):	8	Other Email:	subsidence.monitoring@crawco.co.uk	Other:	

			Target Date:											
			Reading Date:	10/2/23	25/4/23	25/7/23	1/9/23	1/11/23	2/1/24	5/3/24				
			Issue Date:	10/2/23	25/4/23	26/7/23	4/9/23	1/11/23	2/1/24	5/3/24				
Row No.	**Point Name**	**X Co-ordinate**	**Y Co-ordinate**	**1**	**2**	**3**	**4**	**5**	**6**	**7**	**8**	**9**	**10**	**11**	**12**
1	1	0.00	0.00	10.1110	10.1110	10.1110	10.1070	10.1100	10.1120	10.1120					
2	2	5.00	0.00	10.0800	10.0810	10.0800	10.0770	10.0780	10.0820	10.0820					
3	3	8.00	0.00	10.0870	10.0870	10.0860	10.0830	10.0820	10.0880	10.0880					
4		8.00	-1.00												
5	4	10.20	-1.00	10.0980	10.0990	10.0980	10.0910	10.0920	10.1000	10.1000					
6	5	15.00	-1.00	10.0800	10.0810	10.0780	10.0710	10.0720	10.0820	10.0810					
7	6	15.00	5.50	10.1180	10.1200	10.1170	10.1160	10.1170	10.1200	10.1200					
8	7	8.00	5.50	10.0880	10.0900	10.0900	10.0890	10.0910	10.0910	10.0910					
9	8	8.00	9.20	10.0810	10.0830	10.0820	10.0820	10.0830	10.0830	10.0830					
10	9	4.00	9.20	10.0530	10.0540	10.0540	10.0530	10.0540	10.0550	10.0550					
11	10	0.00	9.20	10.0480	10.0480	10.0480	10.0490	10.0490	10.0480	10.0490					
12		8.00	9.20												
13		8.00	5.50												
14	11	6.00	5.50	10.6800	10.6820	10.6820	10.6820	10.6820	10.6820	10.6820					
15	12	4.00	5.50	10.6900	10.6910	10.6910	10.6910	10.6920	10.6920	10.6910					
16		8.00	5.50												
17		8.00	9.20												
18		4.00	9.20												
19		0.00	9.20												
20		0.00	0.00												
21															
22															
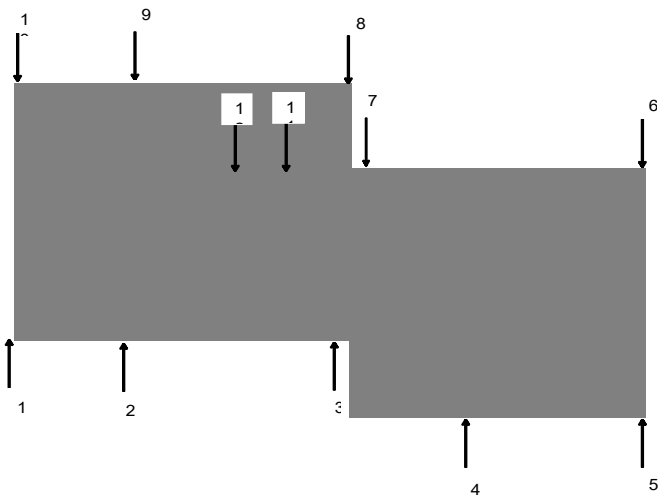

Remote datum

FRONT.

- 05/03/24 Readings taken. Insured requests an update.
- A common brickcourse could not be followed, subsequently relative data only.
- No further readings are planned

LEVEL MONITORING - RELATIVE MOVEMENT SKETCH

Client: Crawford Client Ref: 0

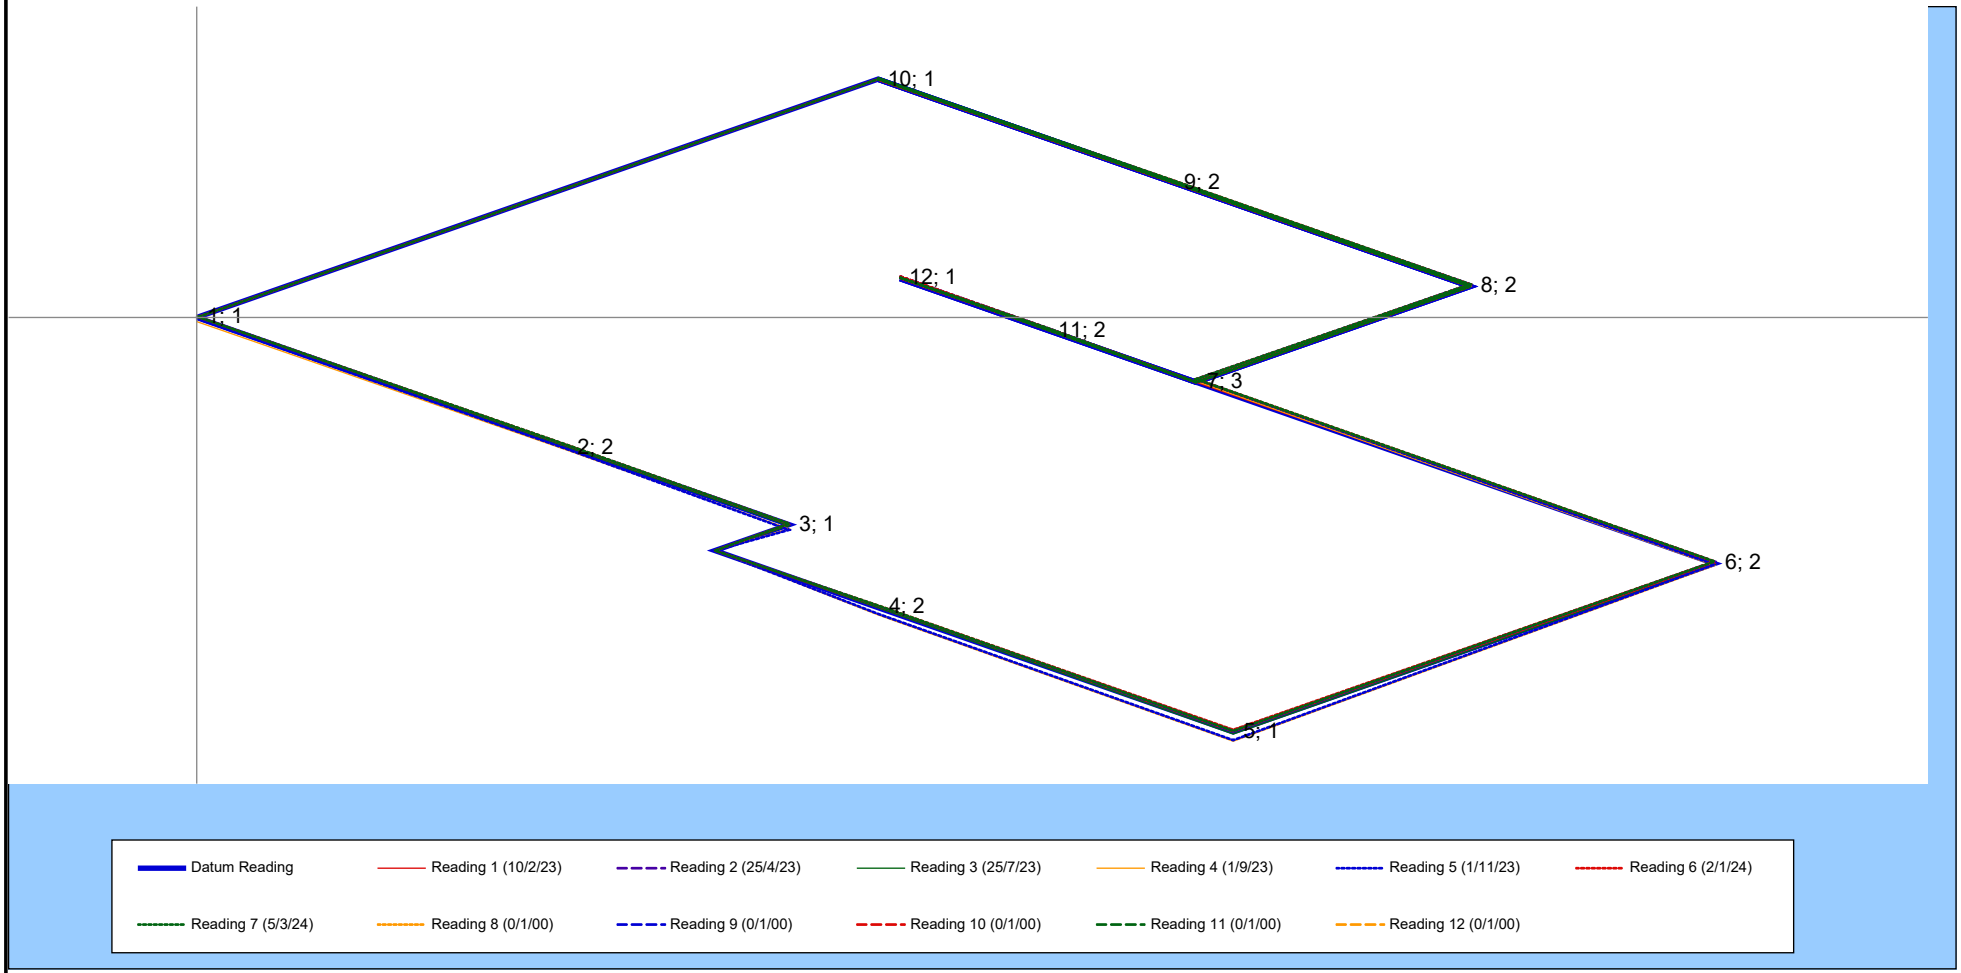

Notes:

Vertical distorted scale 1: 20

Point labels give level difference of last reading from original datum in mm.

LEVEL MONITORING - RELATIVE SURVEY READINGS

Client: Crawford **Client Ref:** 0 **Chart Scale 1:1000**

1

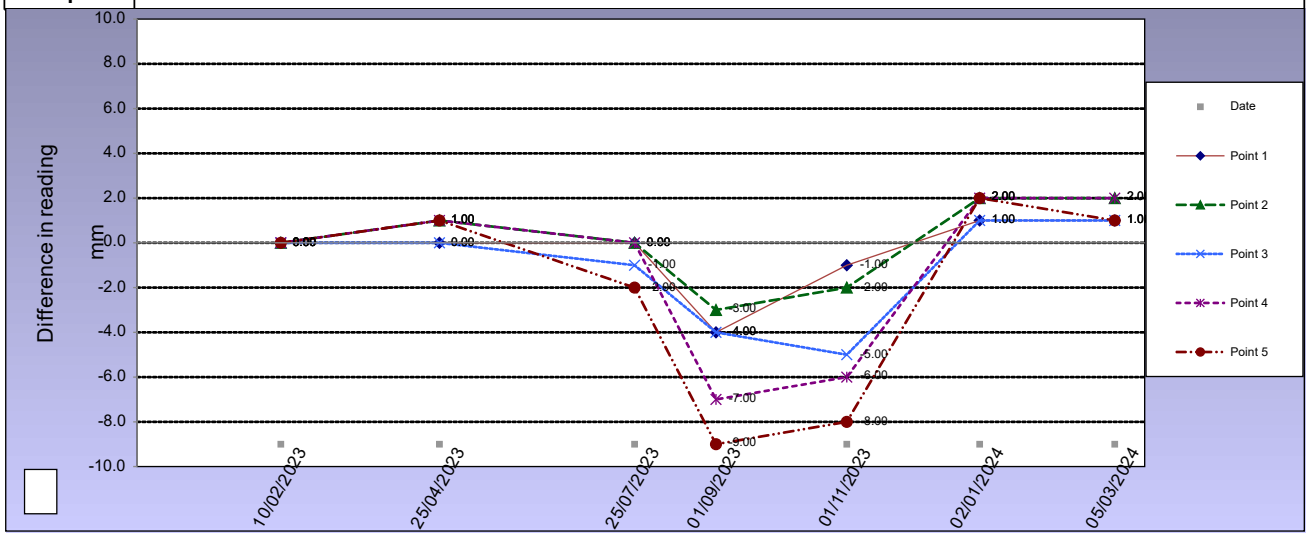

2

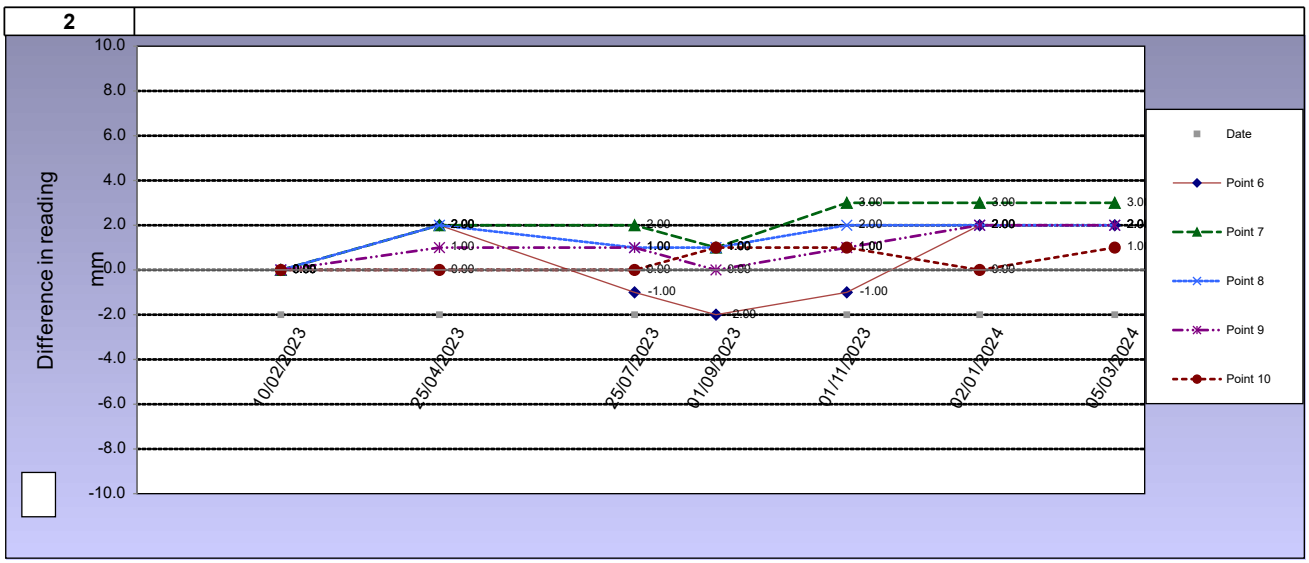

3

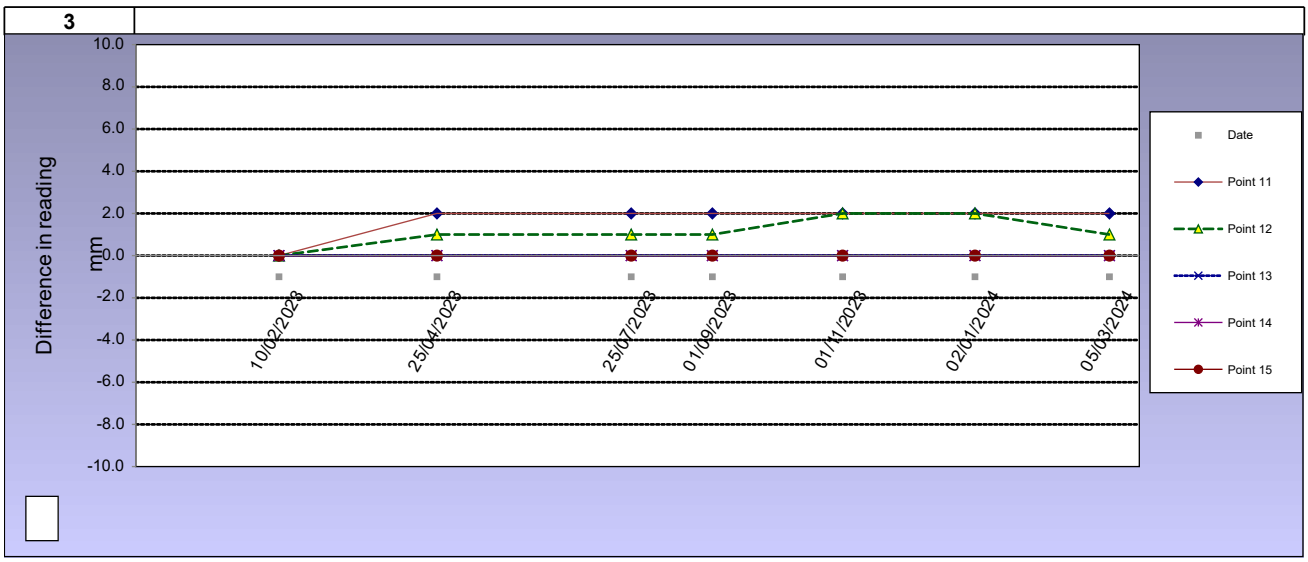

Standard Comments for selection in Readings and Sketch Worksheets
User may edit these as appropriate

Standard Comments	
No Comment	
Standard Comment 1	A further visit is due in
Standard Comment 2	No further readings are planned
Standard Comment 3	The Insured requested an update.
Standard Comment 4	Points fitted and readings taken.
Standard Comment 5	

Standard Bullet
●