N

CDM 2015 Health & Safety Information

This information relates only to 'Significant Hazards' identified on this drawing and is to be read in conjunction with the Designer's Hazard Register.

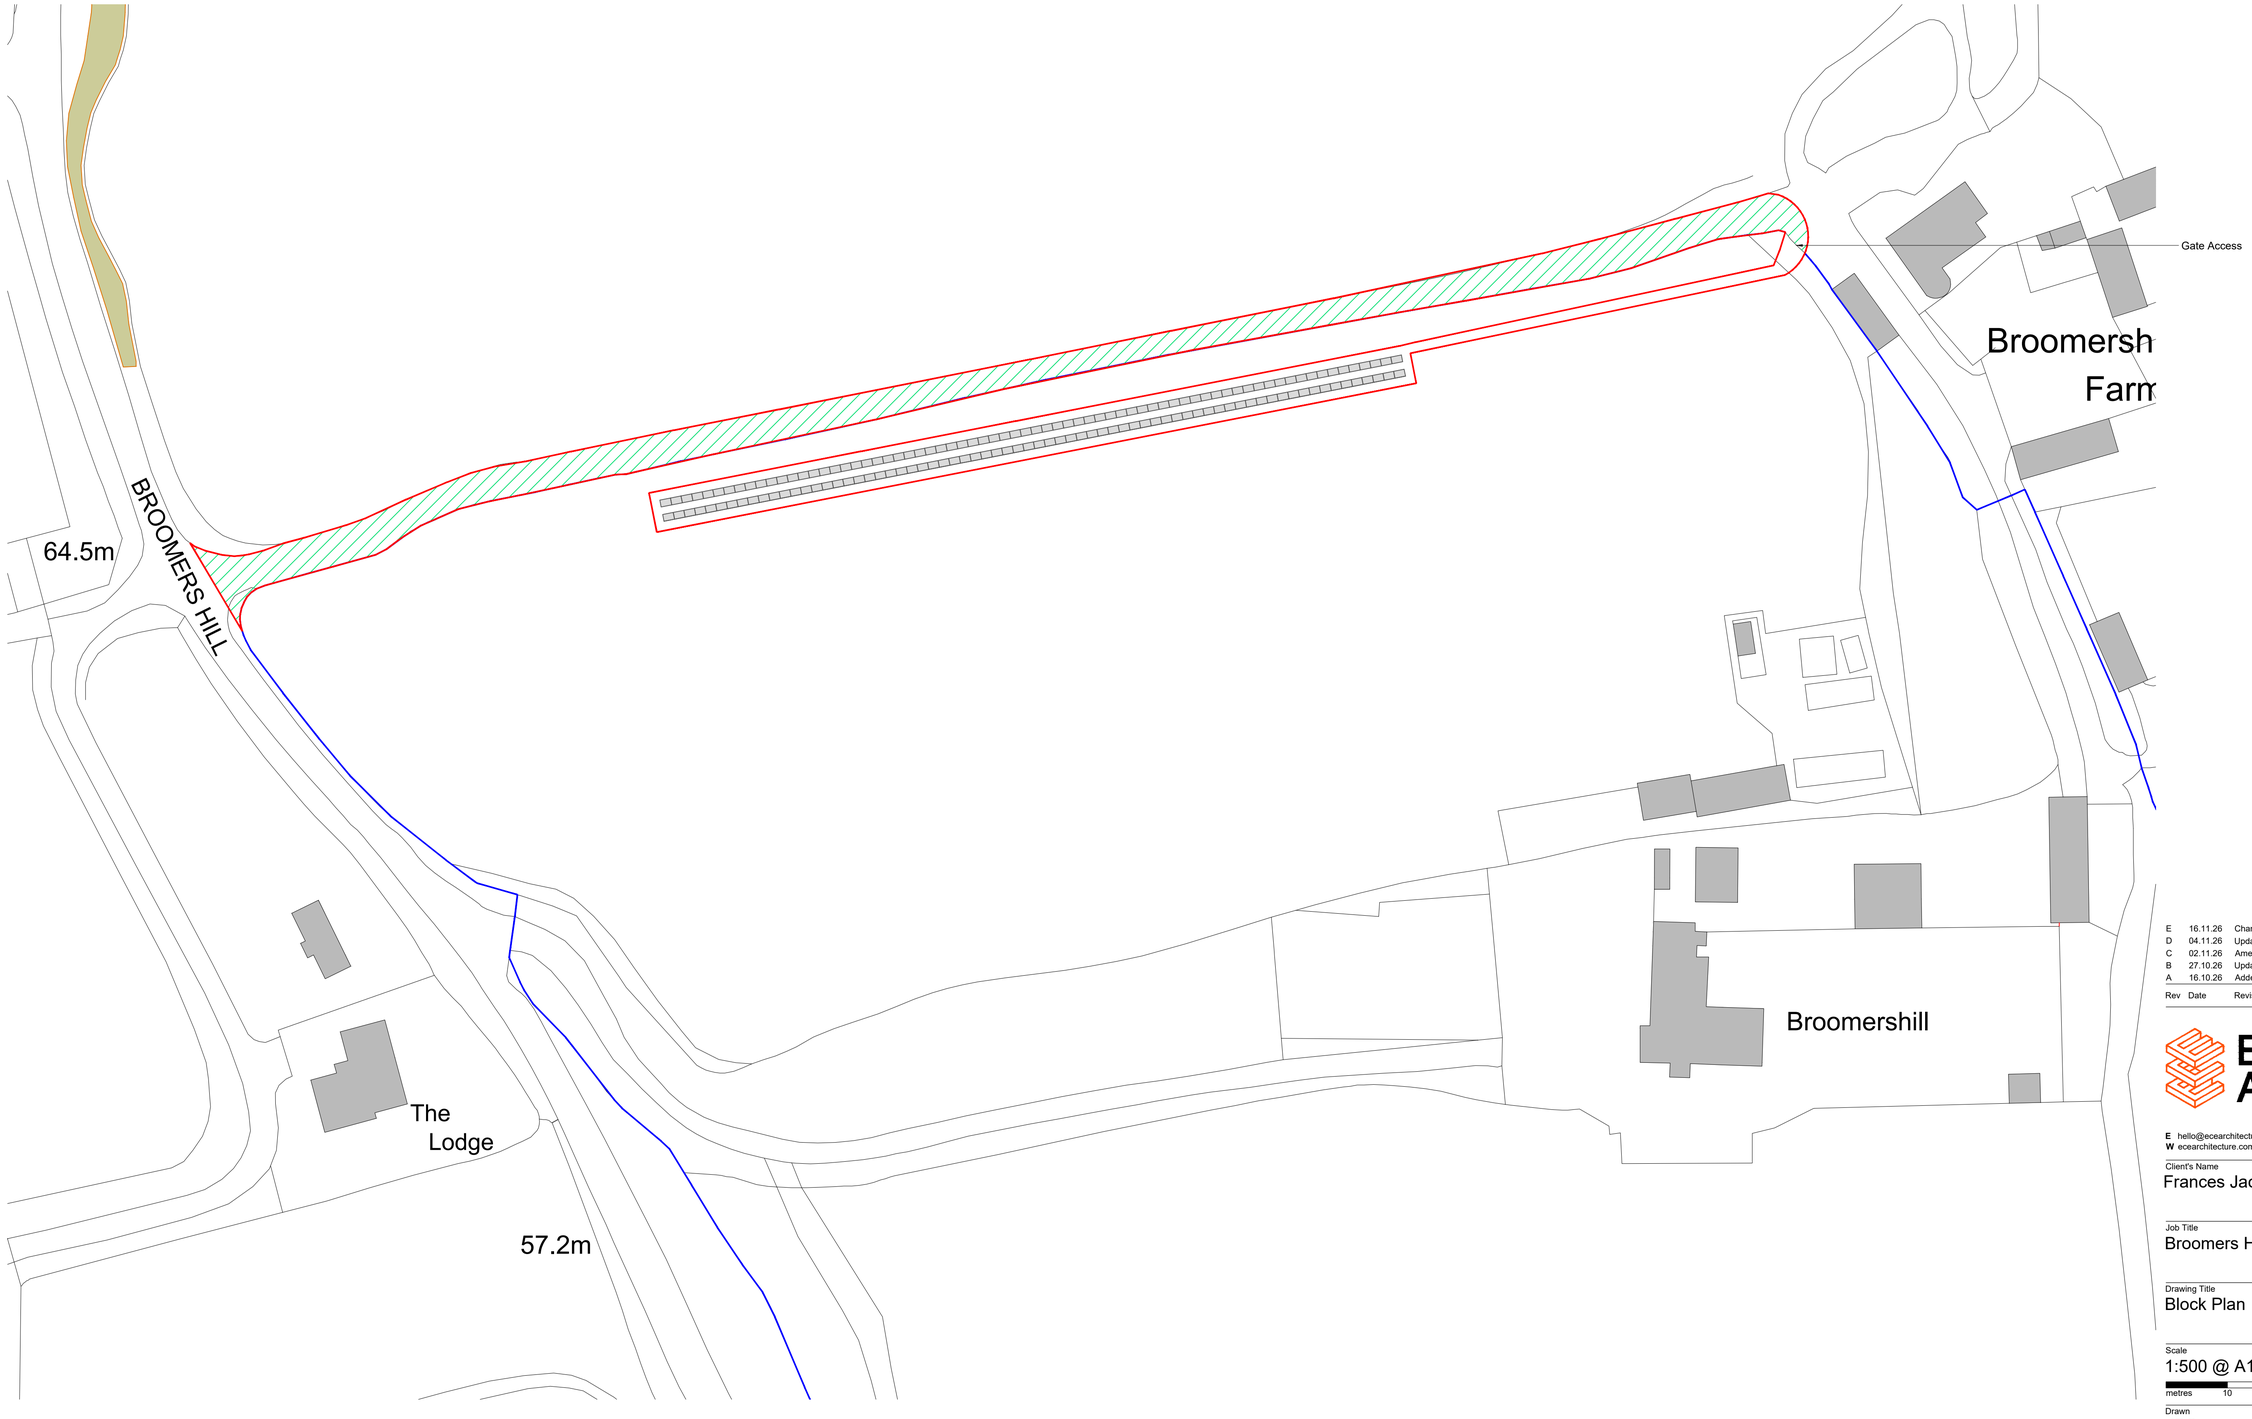

Key:

- Application Site Boundary
- Ownership Site Boundary
- Delivery Access Route
- Solar Panel

© ECE Architecture Limited. No dimensions to be scaled from drawing except for the purposes of Planning Applications. The contractor should check all dimensions on site. It is the contractors responsibility to ensure compliance with Building Regulations.

Rev	Date	Revision Details	Dr	Ch
E	16.11.26	Changed Scale of Drawing	JBS	SL
D	04.11.26	Updates to Site Layout and Key	JBS	SL
C	02.11.26	Amendments to Red Line Boundary	JBS	SL
B	27.10.26	Updated Site boundary	JBS	SL
A	16.10.26	Added Ownership Boundary and Key	JBS	SL

ECE Architecture

E hello@ecearchitecture.com
W ecearchitecture.com

Creativity. Quality. Commerciality.
Reimagine what's possible

Client's Name
Frances Jacob

Job Title
Broomers Hill House Solar Panels

Drawing Title
Block Plan

Scale
1:500 @ A1 / 1:1000 @ A3

metres 10 20 30 40 50

Drawn	Checked	Date
JBS	SL/CB	08.10.26

Job No	Drawing No	Rev
P2421	SK-02	E

Status
PRELIMINARY

CAD Plot date: 16/11/2026 - 09:59:50 p2421 - site layout.dwg