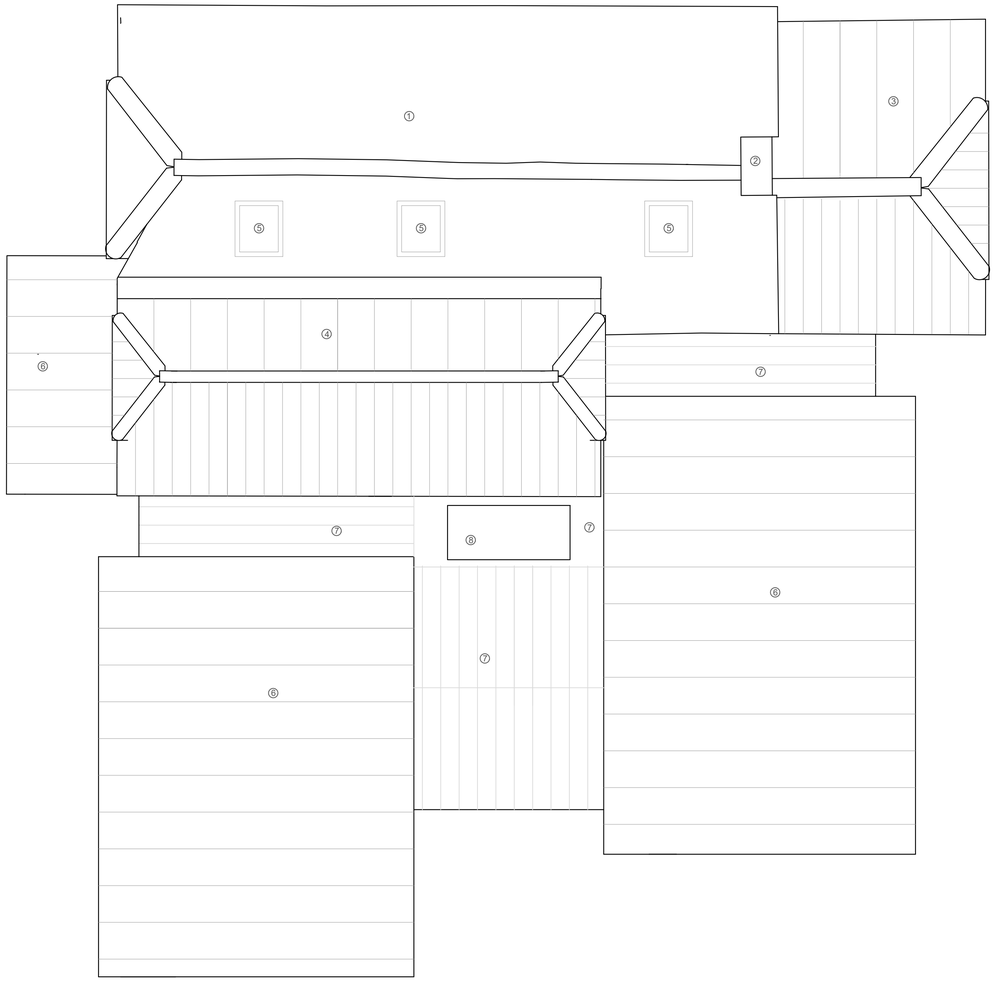

Proposed Roof Plan
1:50

0 5m

Key:

① Existing plain clay tiled roof
② Existing chimney with new pot
③ Extended tiled roof to match existing
④ New pitched roof to replace flat roof, tiles to match existing. Existing 60's extension demolished and replaced with new timber framed structure.
⑤ Conservation style roof windows to replace dormer window
⑥ New zinc roof
⑦ New rolled lead flat roof
⑧ New roof light

Notes:

Do not scale from this drawing.
Only to be scaled for local authority purposes.
Dimensions to be checked on site.
All dimensions are in millimeters unless stated.
Report all discrepancies.

NOT FOR CONSTRUCTION

This drawing and information displayed is the confidential property of Engineering Architecture Ltd and shall not be copied or used for any purpose without the written consent of the company.

©Engineering Architecture Ltd. All Rights Reserved

Planning Stage

Revisions | Date

Scale: As shown at A1
Job No.: 471
Drawing No.: 471_PL03
Revision: A

Drawing: Proposed Plans

Project: Medlars, Swallows Lane
Dial Post, Horsham,
RH13 8NN

engineering architecture

t. 01428 741671
e. mail@engarc.co.uk
w. www.engarc.co.uk