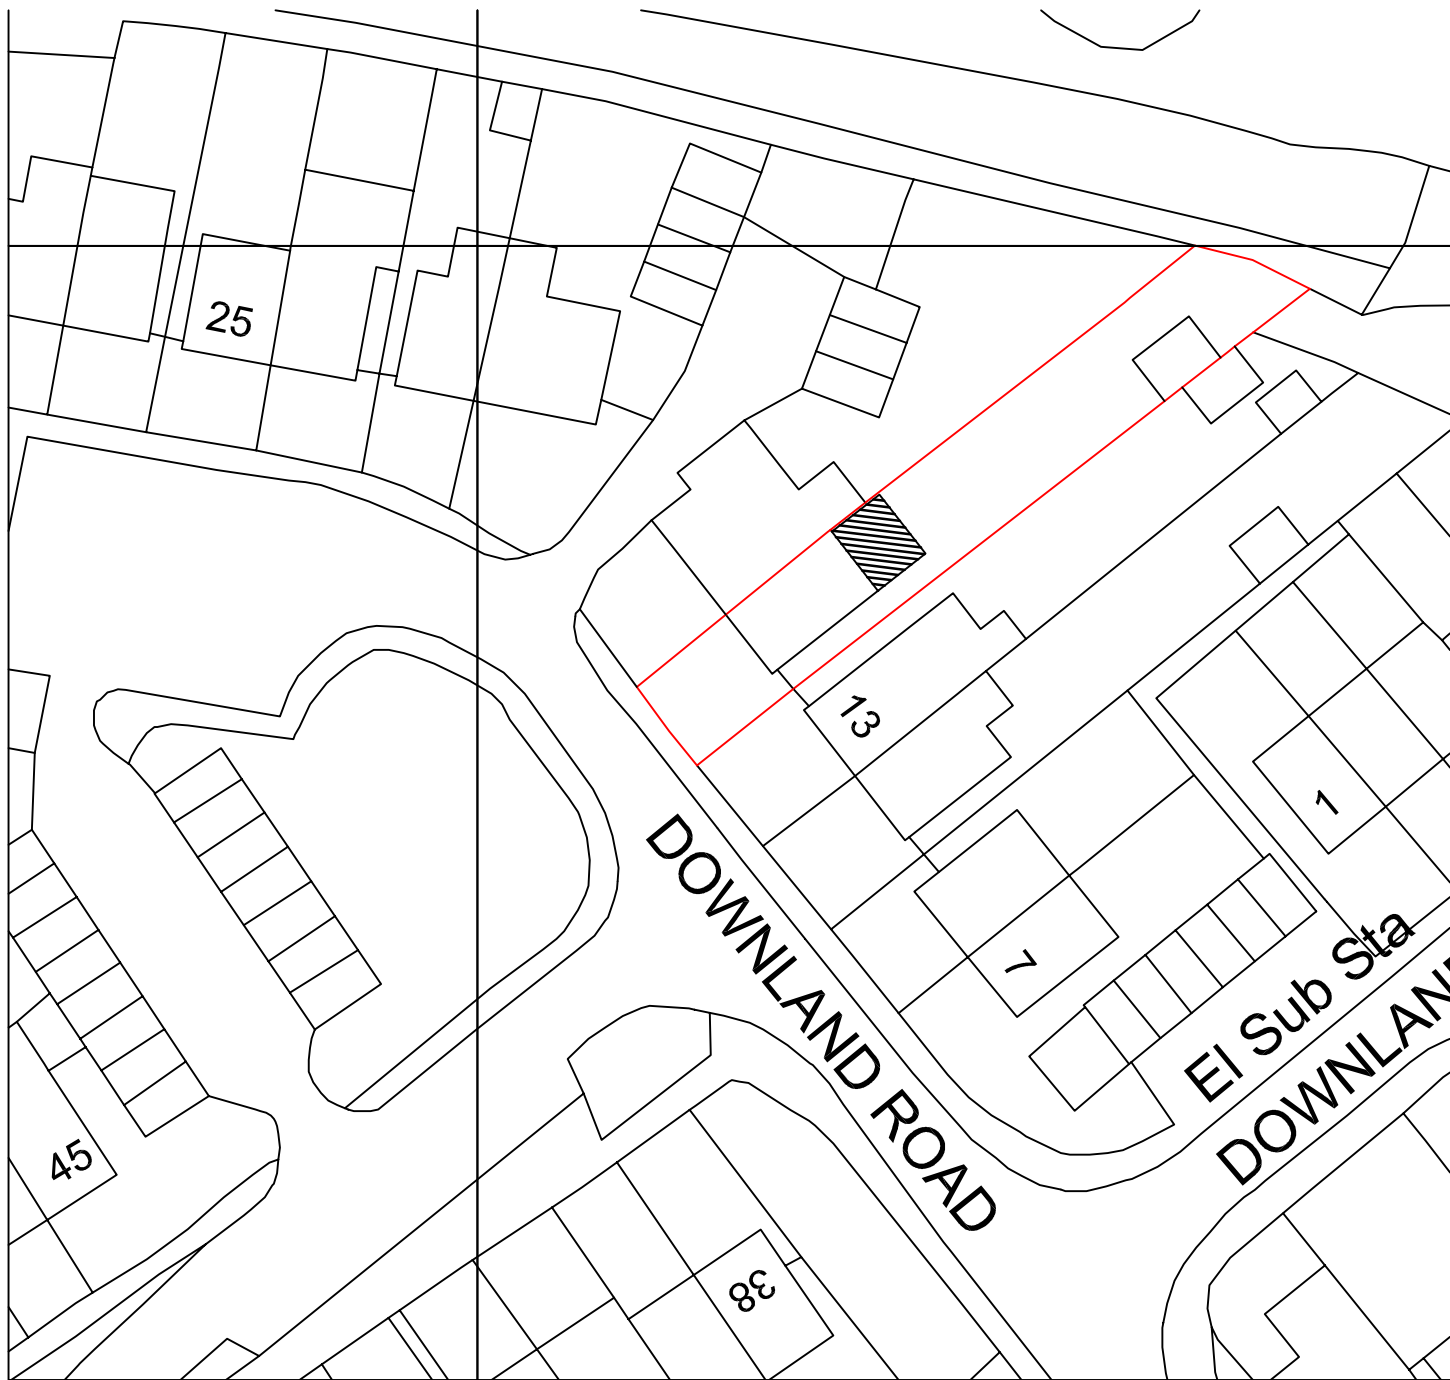


Metres
15 Downland Road
Upper Beeding
Site Plan 1:1250
A4 Paper