




1 - Site Location Plan - 1:1250 @ A2

© Crown copyright and database rights 2026 OS (AC0000871051) Map data is reproduced under licence.


0 25 50m

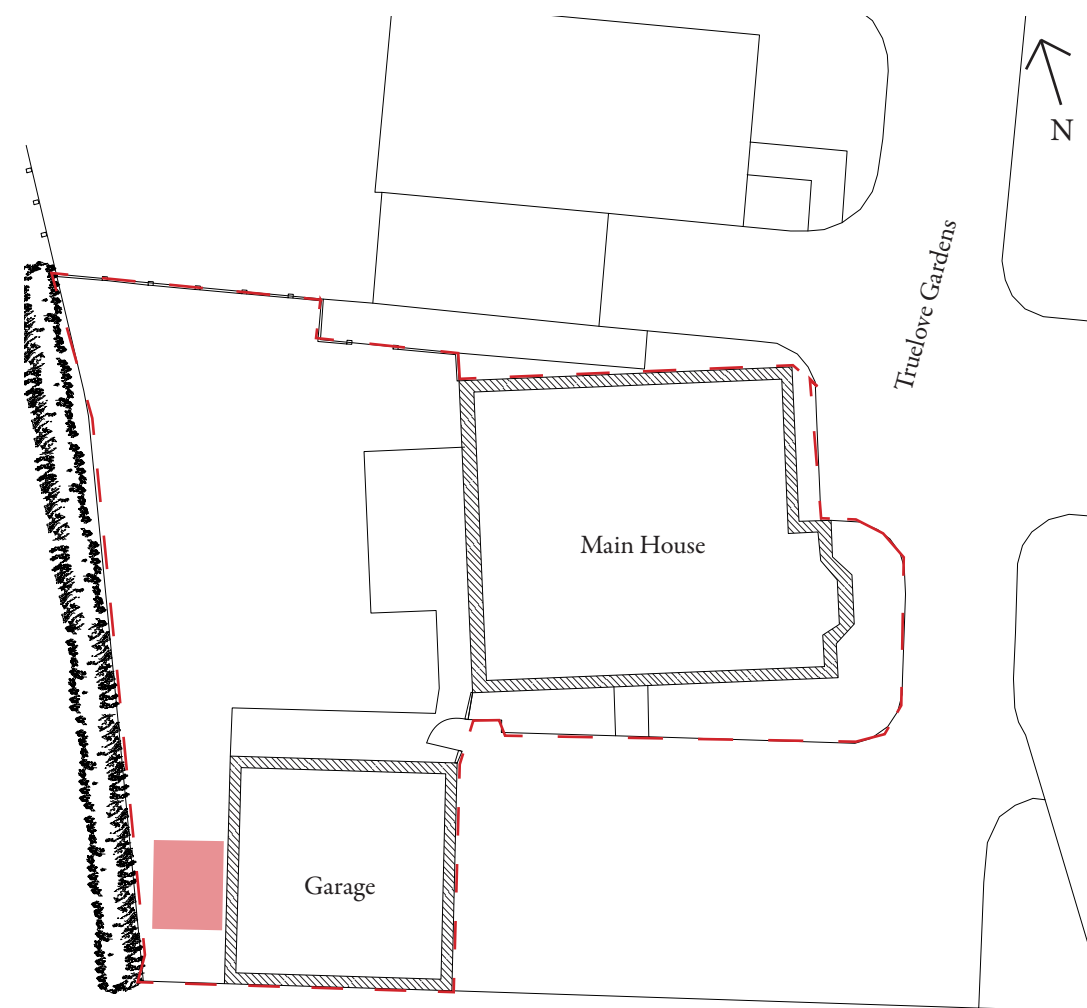

2 - Site Layout Plan - 1:200 @ A2

Site Boundary --- Garden Office ■


0 4 8m

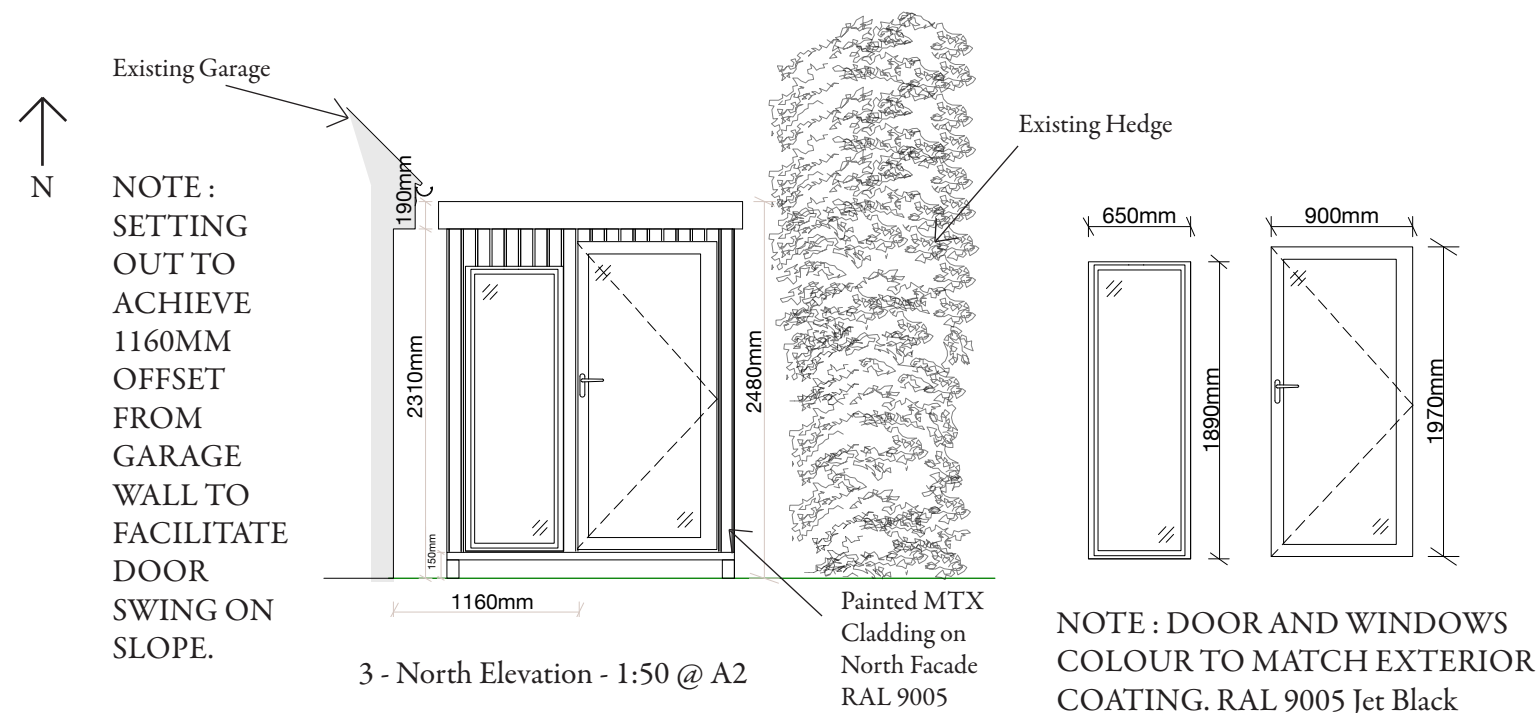

3 - North Elevation - 1:50 @ A2


NOTE :
SETTING
OUT TO
ACHIEVE
1160MM
OFFSET
FROM
GARAGE
WALL TO
FACILITATE
DOOR
SWING ON
SLOPE.

NOTE :
MAX 2.48M
ABOVE
EXISTING
GROUND
LEVEL.

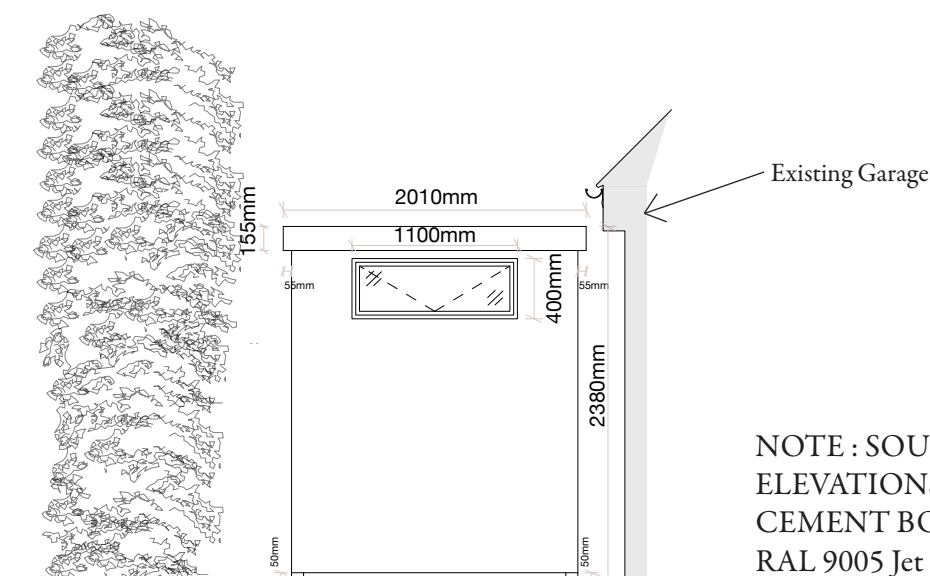


4 - South Elevation - 1:50 @ A2

NOTE : SOUTH, EAST AND WEST
ELEVATIONS TO HAVE PAINTED
CEMENT BOARD CLADDING.
RAL 9005 Jet Black

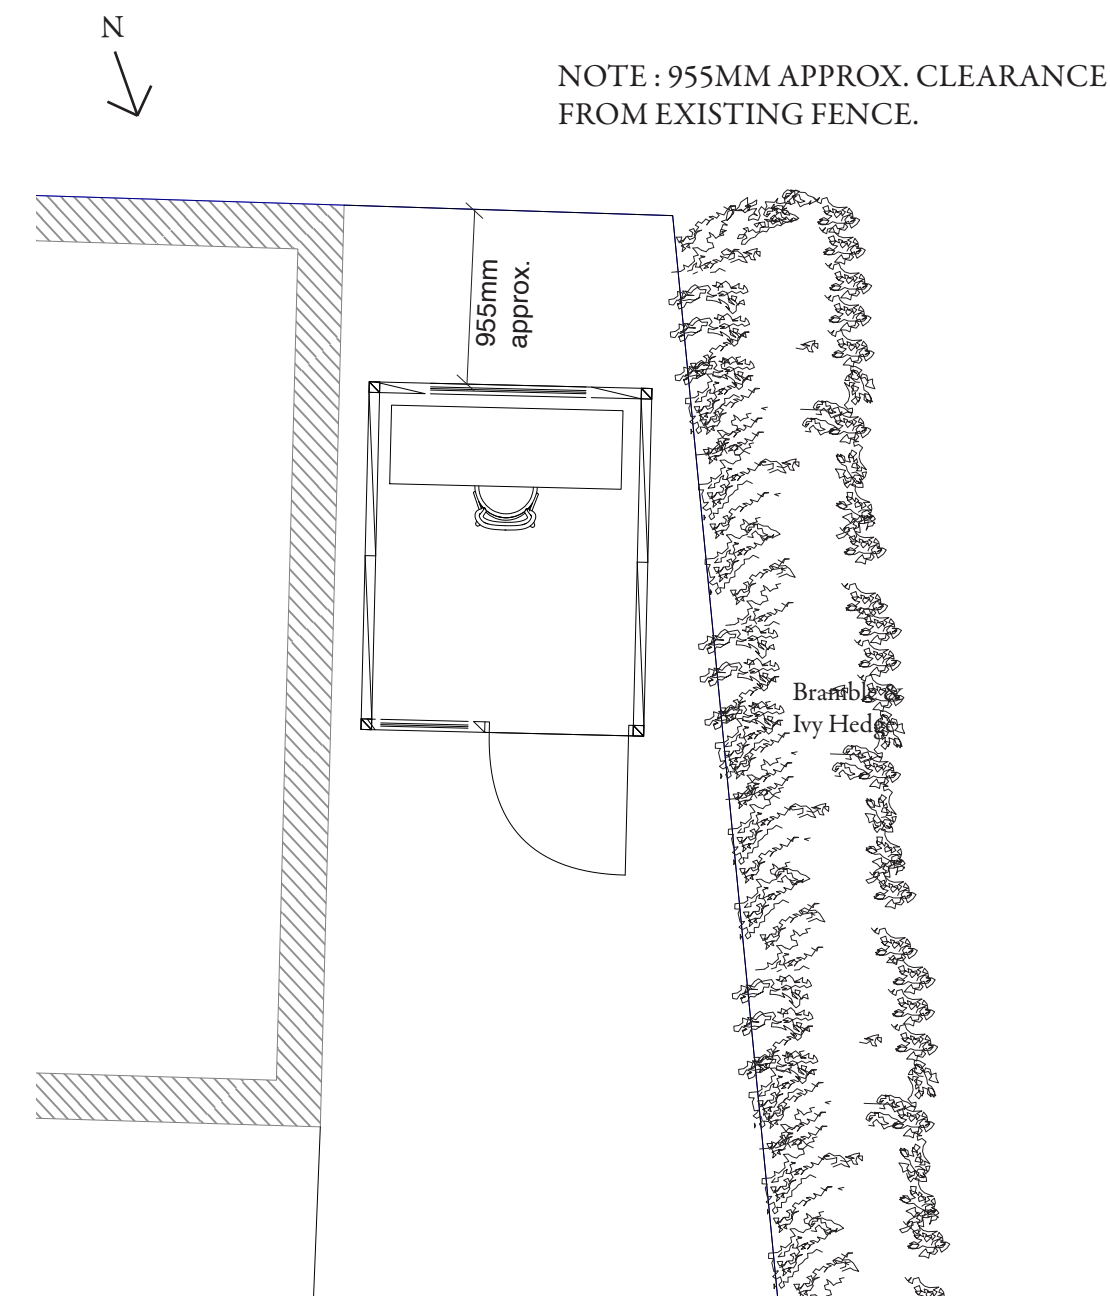


7 - Office Layout Plan - 1:50 @ A2

0 1 2m

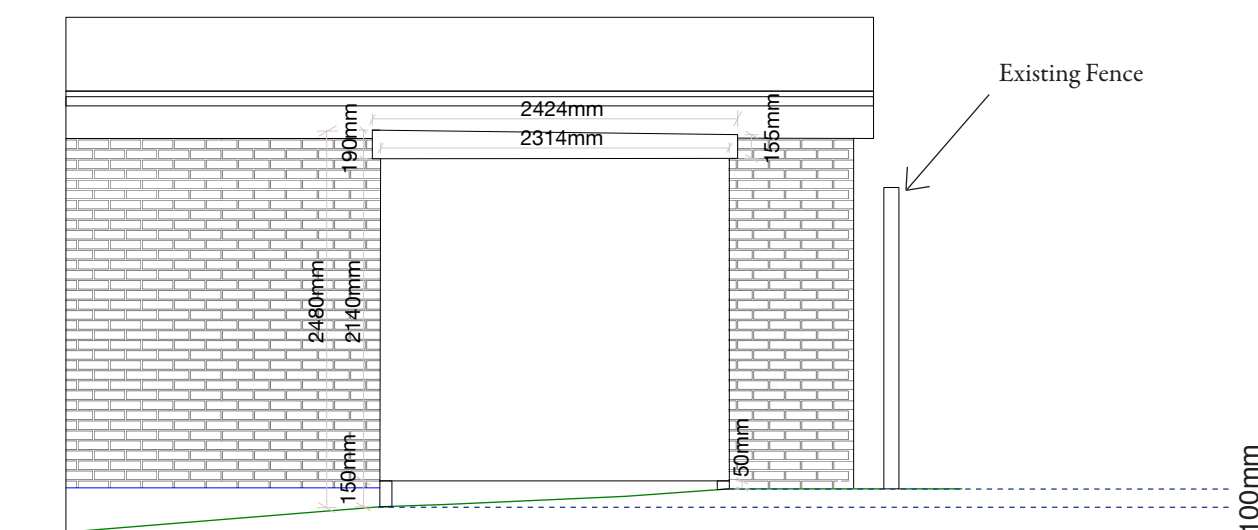

5 - East Elevation - 1:50 @ A2


NOTE : DUE TO SLOPING
GROUND CONDITION,
THE FRONT FOUNDATION
SUPPORTS TO BE ~100MM
HIGHER TO ACCOMODATE
GRADIENT

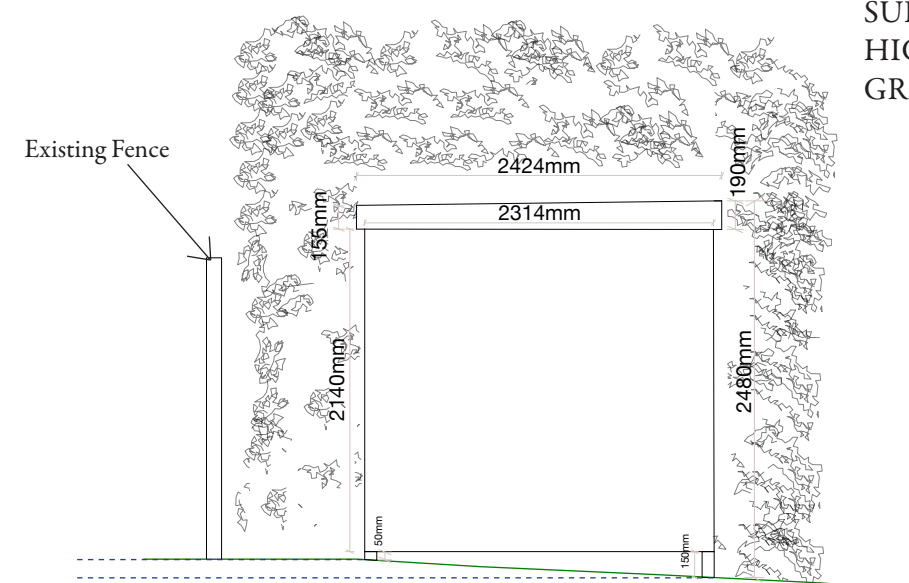

6 - West Elevation - 1:50 @ A2

NOTE : ROOF SLOPES 15MM PER 1M
TO FACILITATE WATER FLOW AND
TO BE COVERED WITH E.P.D.M.
RUBBER MEMBRANE

0 1 2m

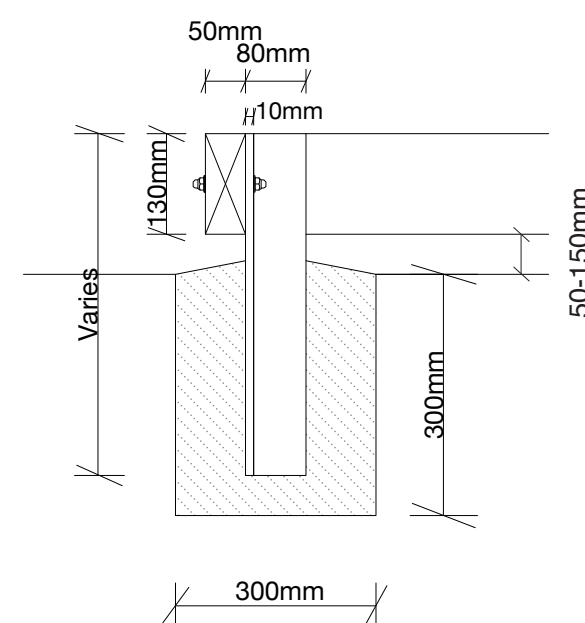

8 - Office Detail - 1:10 @ A2

0 20 40cm

NOTE: NOT FOR CONSTRUCTION, TO BE CONFIRMED
WITH MANUFACTURER, BAKERS GARDEN BUILDINGS

Foundation Note : Proposed timber building to be constructed on
timber frame and supported by mild steel angles bedding in concrete pad
foundations.

Foundations to be set out on a grid.

Excavation for foundations to be carried out using hand held post borer.
Holes shall be lined with polythene prior to concrete pour.

GEORGE A. V. SMITH
FREELANCE ARCHITECTURAL DESIGNER

NEW ROAD, SOUTHWATER, RH13 9AU
GEORGE@GAVS.WORK
+44 7873565314

DATE : 26.06.26

REV : 01

CLIENTS : MR & MRS L SMITH

PROJECT TITLE : TRUELOVE GARDEN OFFICE

DRAWING TITLE : PROPOSED GARDEN OFFICE
TGO-P-001

7 TRUELOVE GARDENS
BILLINGSHURST
WEST SUSSEX
RH14 9ZR
UNITED KINGDOM