


1:50 Scale

SPRINTON Rd Hirsham Ruislip
Scale 1:50

Proposed layout

Bathroom Door to
be moved 100mm
west

906mm
Archway
Door to be installed

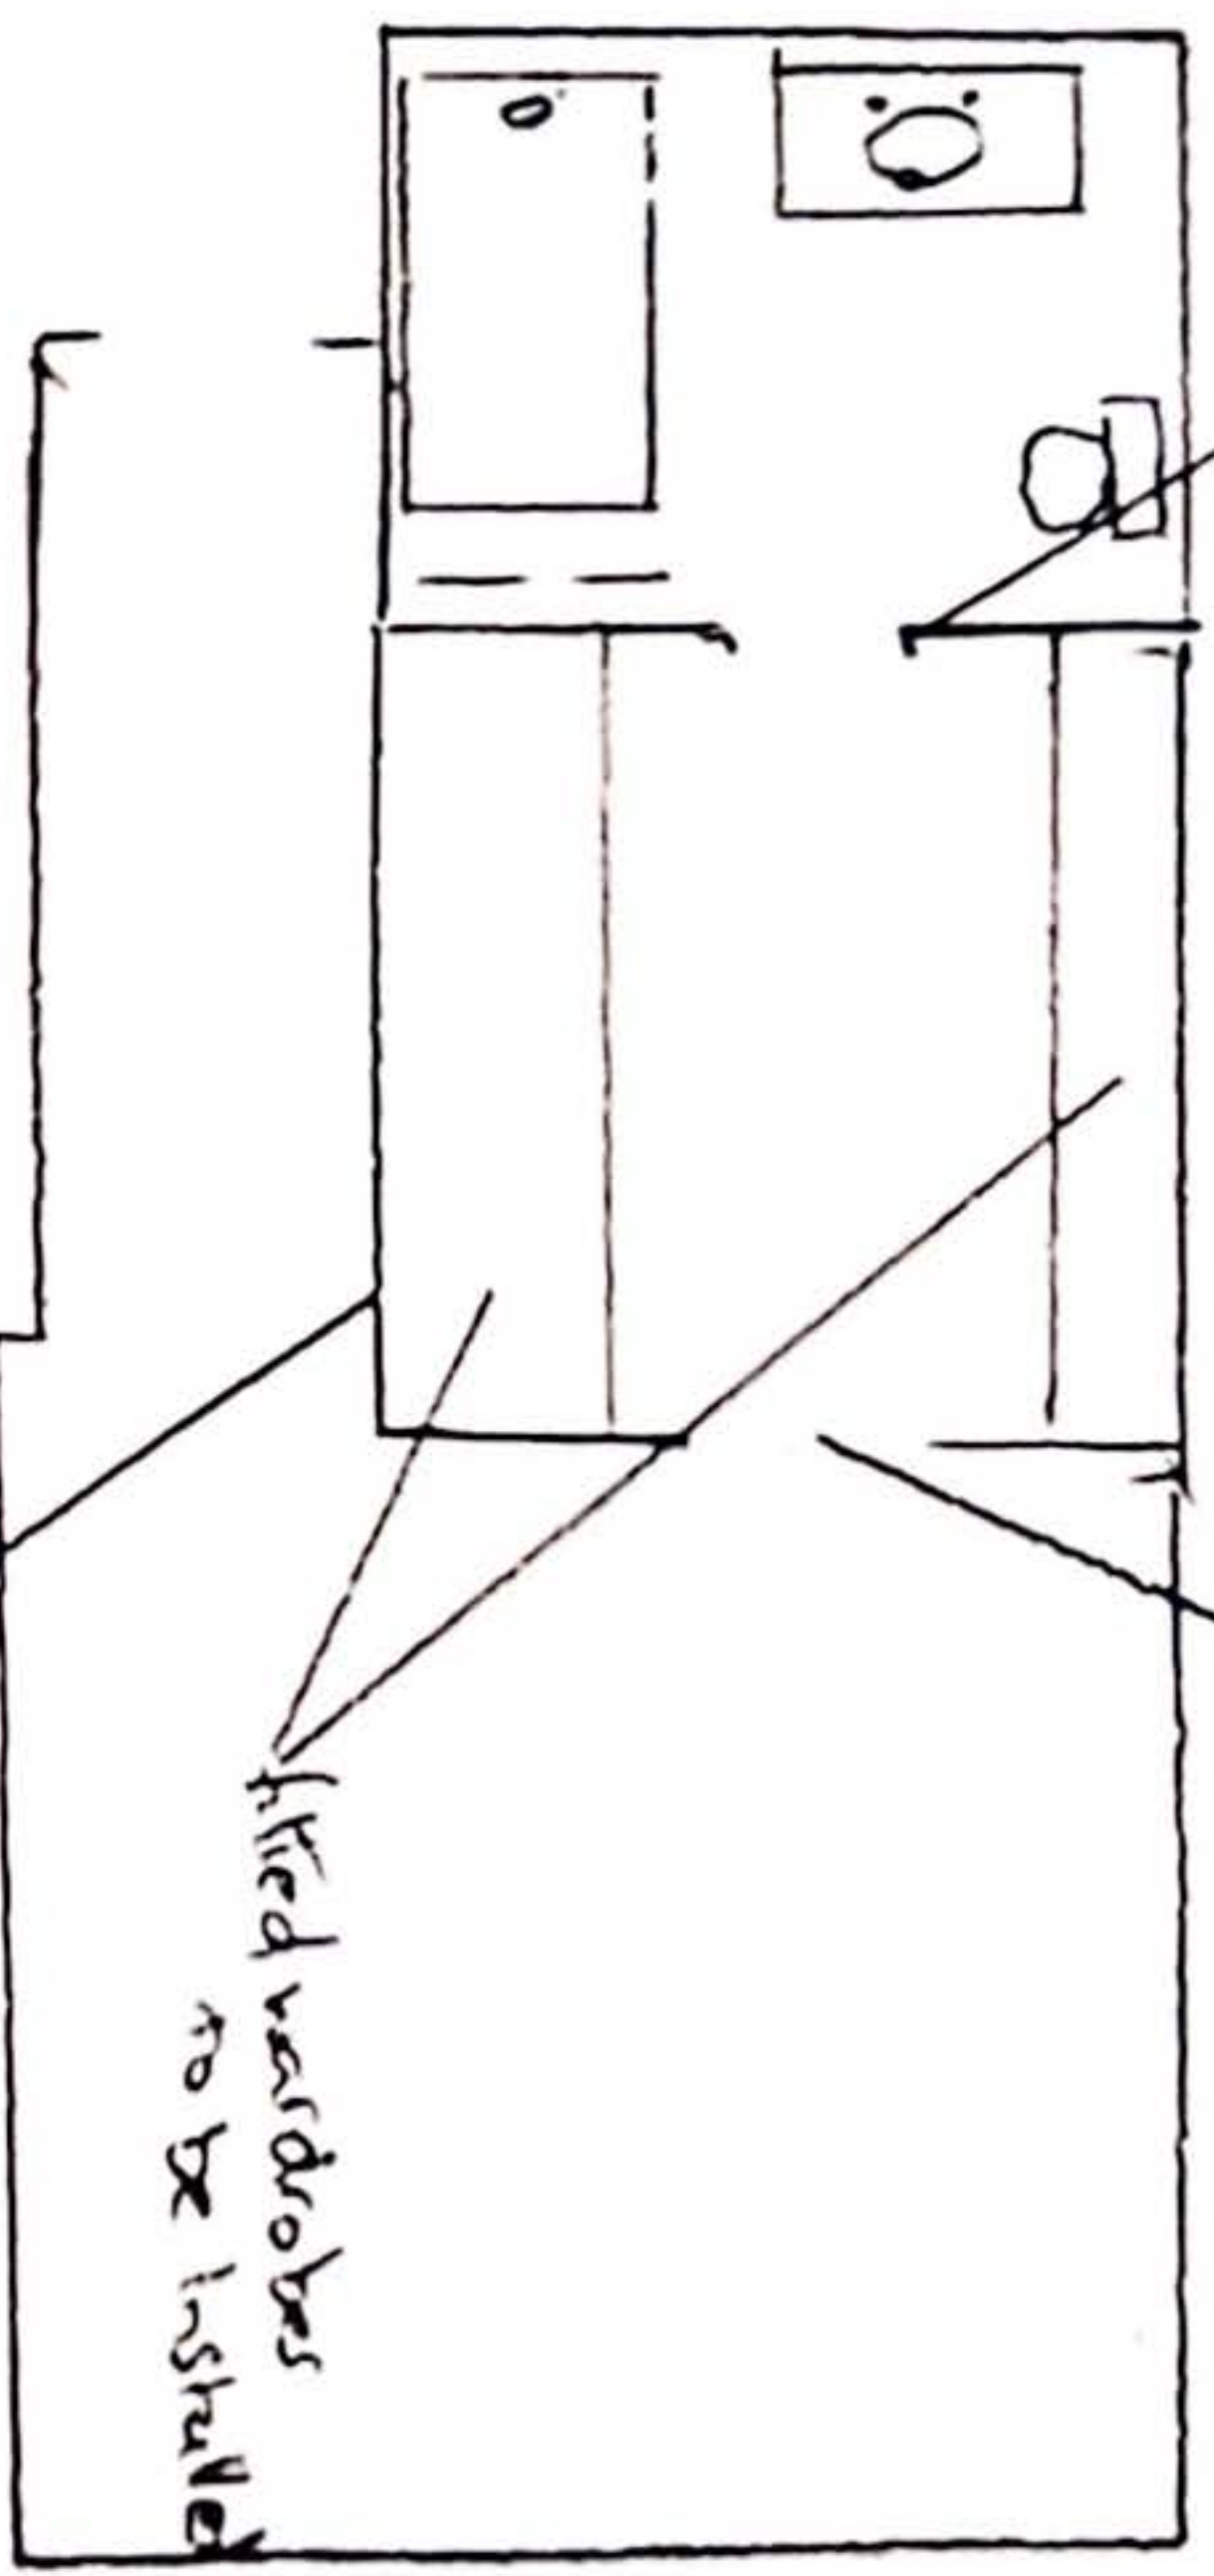

fitted wardrobes
to be installed

New walk through wardrobe
to be installed

20mm = 1m
Scale bar