


1:50 Scale

Existing layout

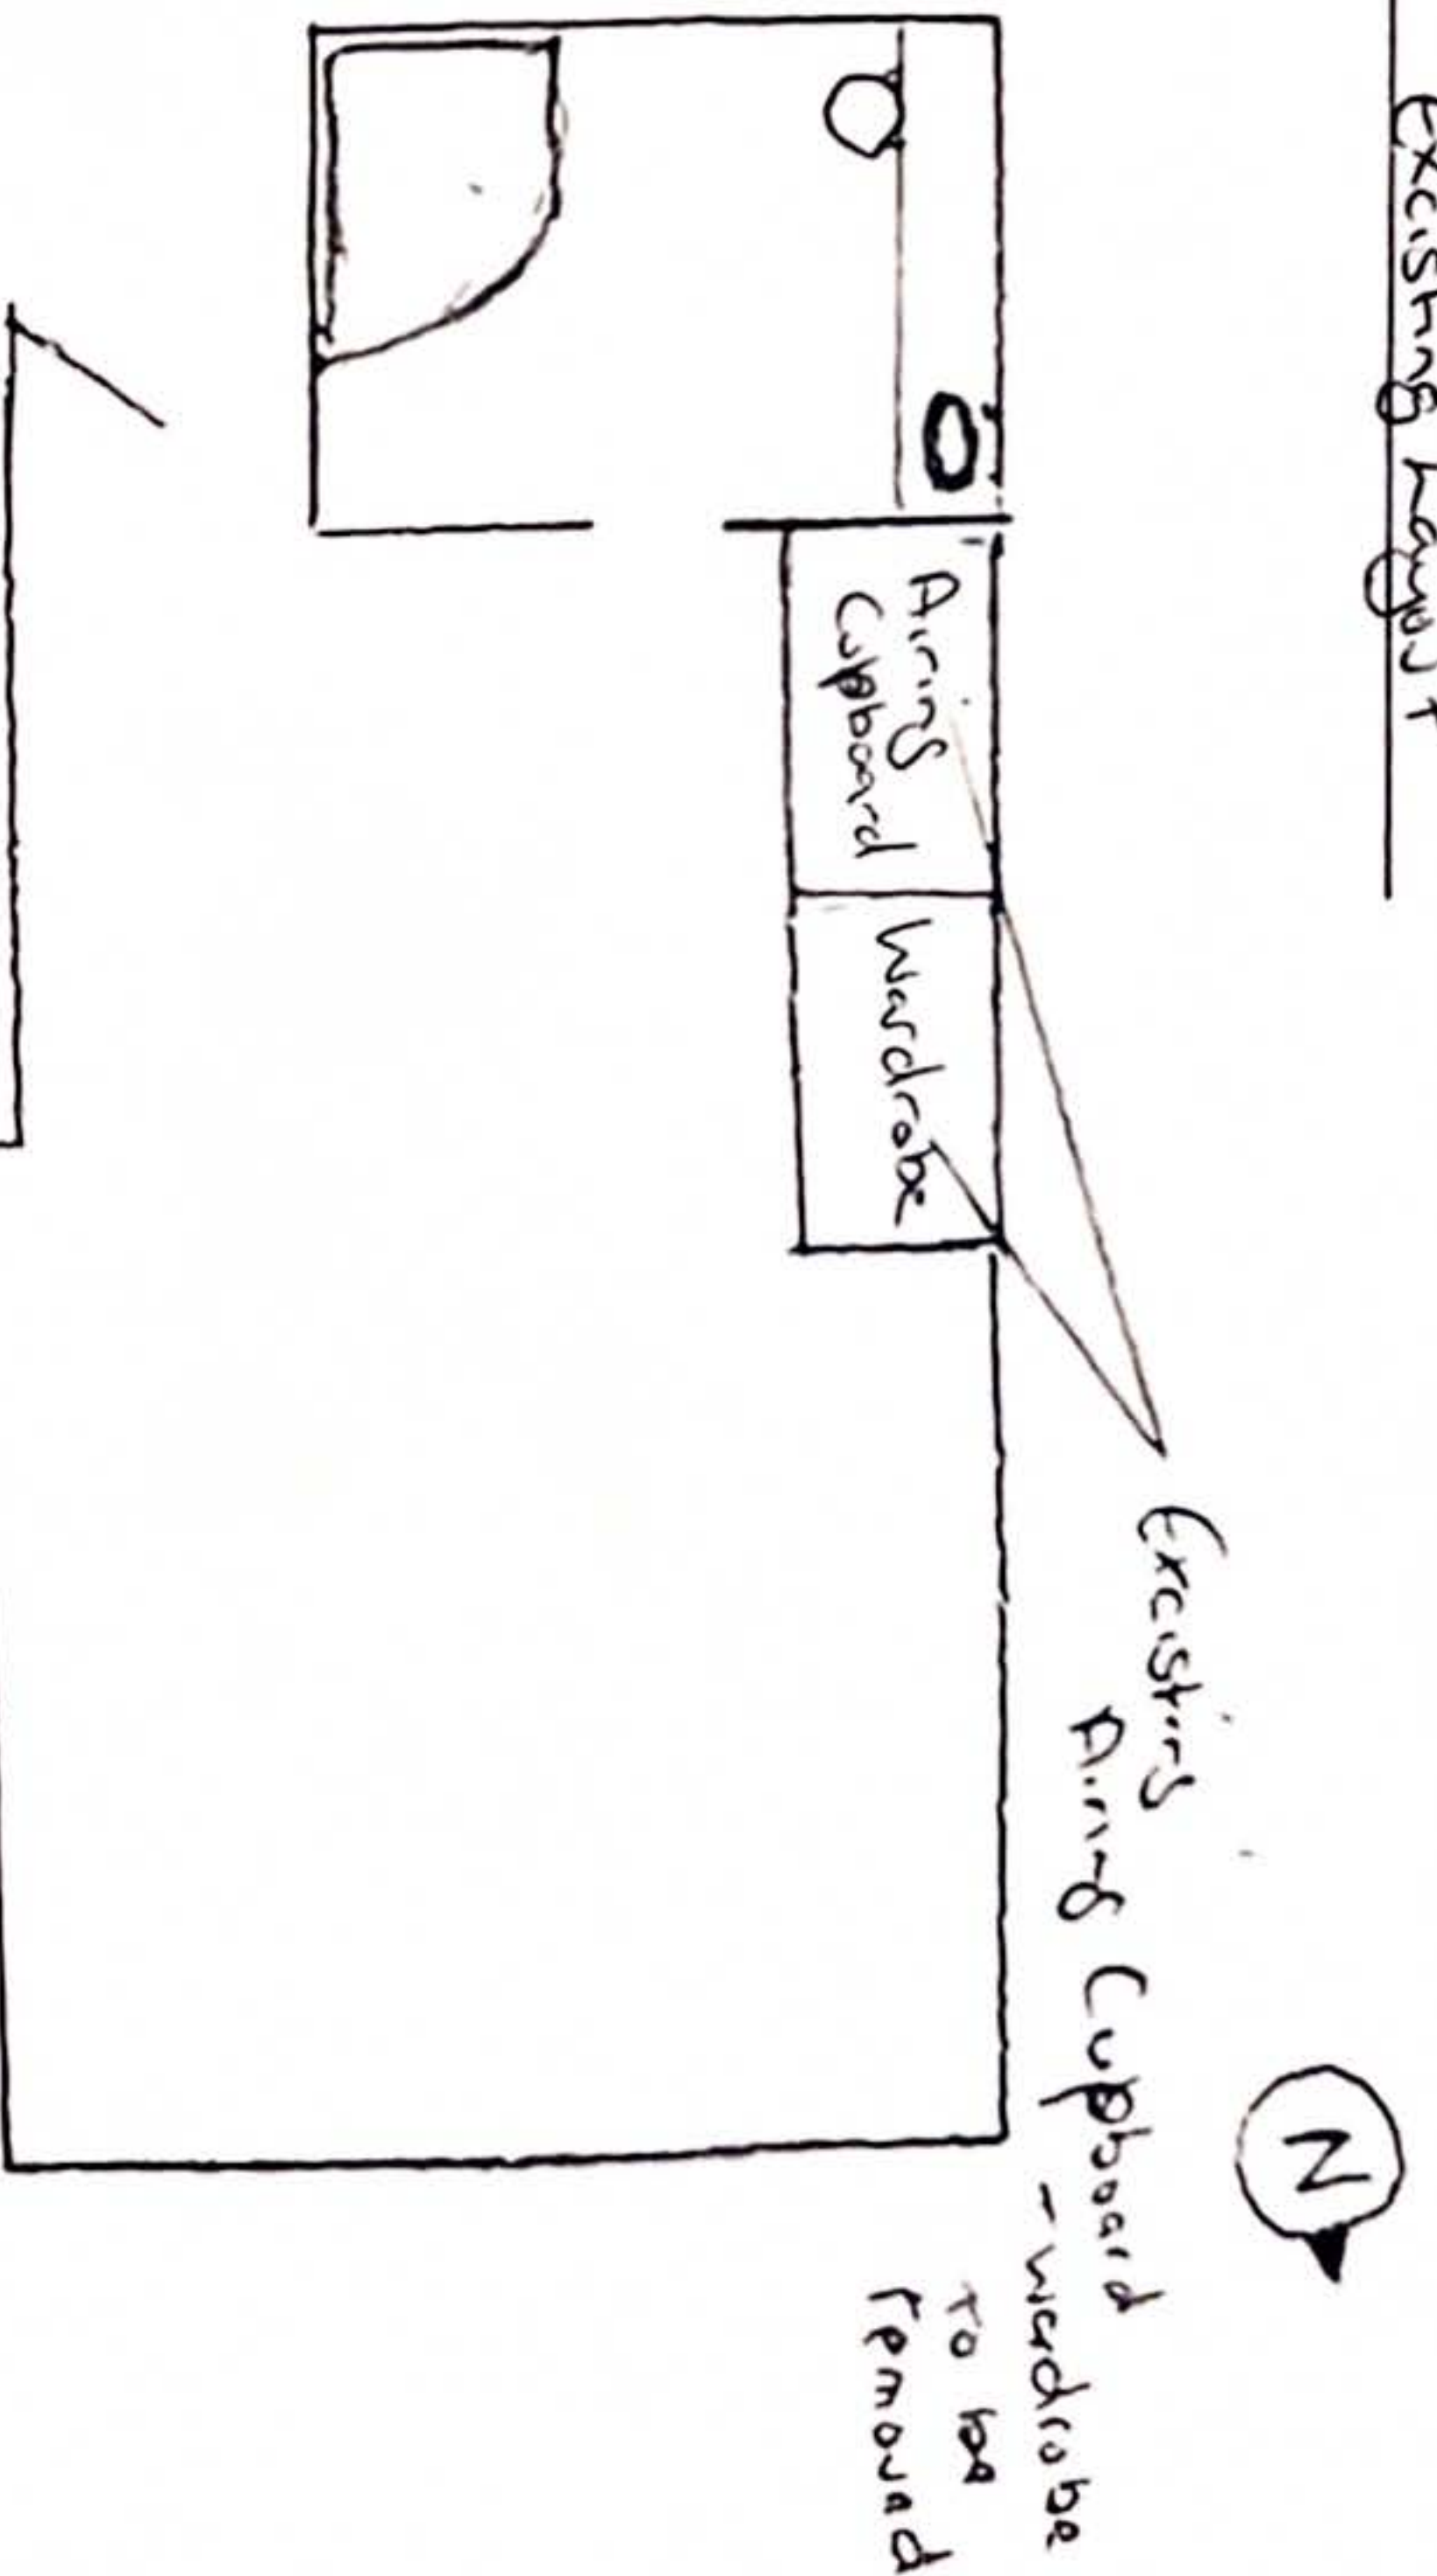

SS Brighton Rd
Husham RH13 6EZ

20mm = 1m
Scale bar