


Notes:

JHB Planning

James Hammond Brazil

Project: Sussex Topiary Campsite
Address: Sussex Topiary Campsite,
Naldretts Lane,
Rudgwick,
RH12 3BU
Drawing: Location Plan
Status: Proposed
Scale: 1:2500 @ A3
Date: 07.08.2026
Drawn by: JB

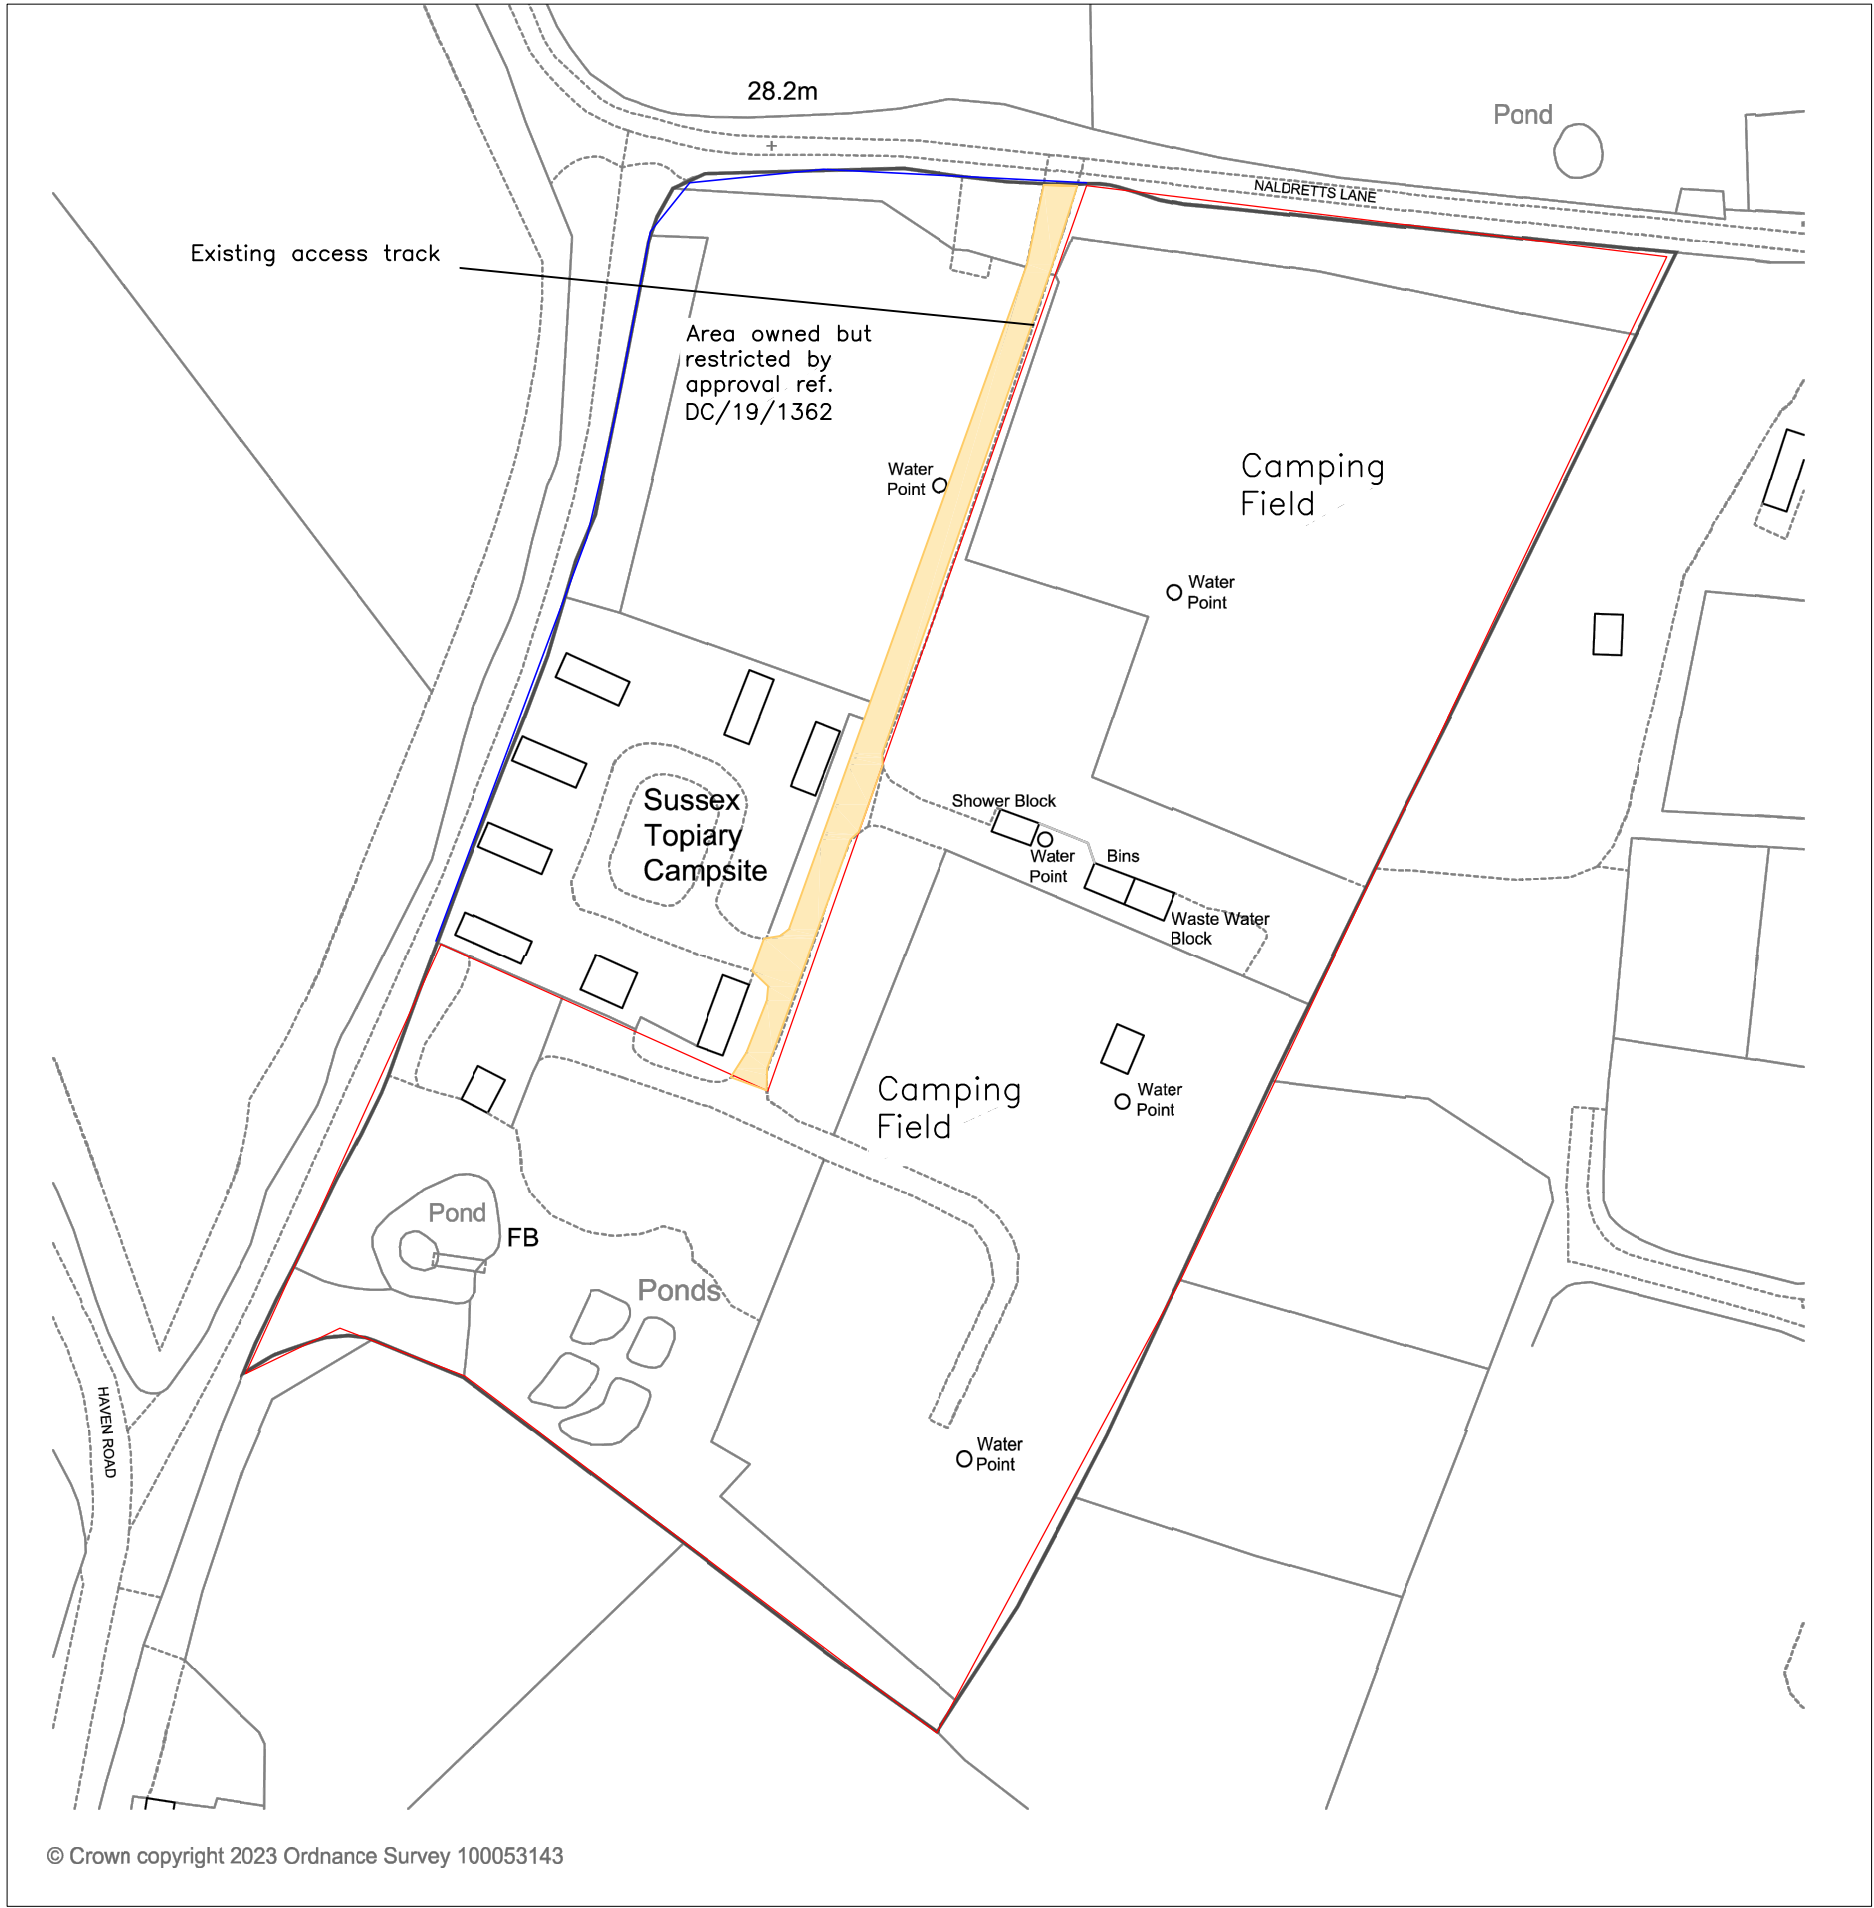

© Crown copyright 2023 Ordnance Survey 100053143

