30 Laines Road

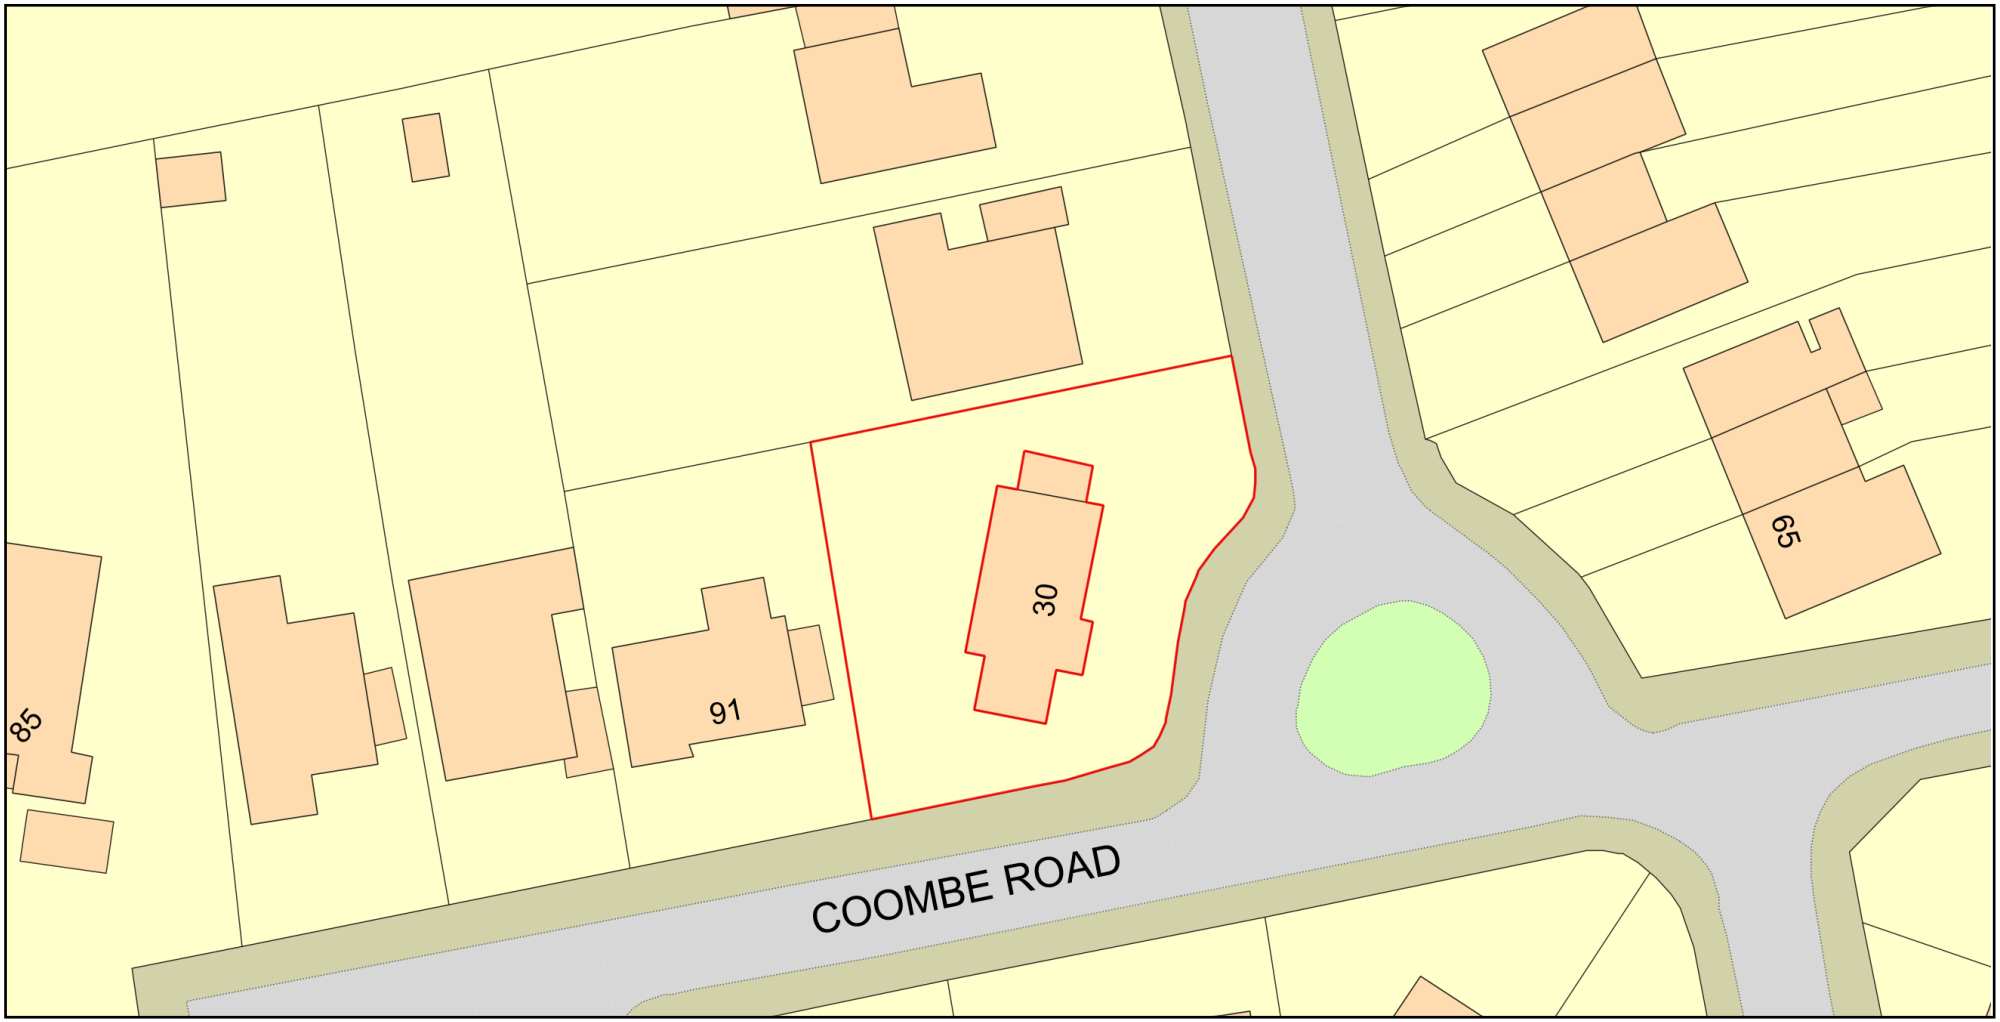

0 20
Metres

N

ReQuestaPlan

Plan Produced for: Small Design Studio

Date Produced: 07 Aug 2026

Plan Reference Number: TQRQM26219160706363

Scale: 1:500 @ A4

© Crown copyright and database rights 2025 OS 100042766